KITCHEN & KOCKTAILS, NOLA

500 PORT OF NEW ORLEANS NEW ORLEANS, LA 70130



DRAWING INDEX

ID0.0	COVER SHEET
ID0.01	RENDERINGS
ID1.0	REFERENCE FLOOR PLAN
ID2.0	FLOOR & WALL FINISH PLAN
ID3.0	REFLECTED CEILING PLAN
ID4.0	FURNITURE PLAN
ID5.0	INTERIOR ELEVATIONS
ID5.1	INTERIOR ELEVATIONS
ID5.2	INTERIOR ELEVATIONS
ID5.3	INTERIOR ELEVATIONS
ID5.4	RESTROOM ELEVATIONS
ID6.0	MILLWORK DETAILS
ID6.1	MILLWORK DETAILS
ID6.2	MILLWORK DETAILS
ID6.3	MILLWORK DETAILS
ID6.4	MILLWORK DETAILS
ID6.5	MILLWORK DETAILS
ID6.6	MISC. DETAILS
ID6.7	FINISH & MISC. DETAILS
ID6.8	CEILING DETAILS
ID7.0	FINISH SCHEDULE
ID7.1	FFE SCHEDULE

DOB STAMP

NO.	REVISION/SUBMISSIONS	DATE
1	ID DD ISSUANCE	1/20/2026
2	FOR REVIEW	2/13/2026
3	FOR LL REVIEW	3/11/2026
4	FOR LL REVIEW	3/19/2026
5	FOR PERMIT	4/17/2026
6	ID CD ISSUANCE	4/28/2026

DRAWN BY: FH | CHECKED BY: DT

DATE OF SIGNATURE: 04/17/2026
EXPIRATION DATE: 12/31/2026
SEAL

ENGINEER

LOCATION:
KITCHEN & KOCKTAILS
500 PORT OF NEW ORLEANS
NEW ORLEANS, LA 70130

CBD | ARCHITECTS
Chicago Building Design, P.C.
860 N. Lake Shore Drive, #14L, Chicago, Illinois 60654
3241 St. Thomas Street, New Orleans, LA 70115
p: 312.492.9044 f:312.492.9044
e:info@cbdarchitects.com

DRAWING TITLE:
COVER SHEET

PROJECT:
25.C.28

FOR CONSTRUCTION

ID0.0
SHEET



3D VIEW - PRIVATE DINING ROOM



3D VIEW - DINING



3D VIEW - BAR



3D VIEW - EXTERIOR LOOKING IN

DOB STAMP

NO.	REVISION/SUBMISSIONS	DATE
6	ID CD ISSUANCE	4/28/2026

DRAWN BY: FH | CHECKED BY: DT

DATE OF SIGNATURE: 04/17/2026
EXPIRATION DATE: 12/31/2026
SEAL

ENGINEER

LOCATION:
KITCHEN & KOCKTAILS
500 PORT OF NEW ORLEANS
NEW ORLEANS, LA 70130

CBD | ARCHITECTS
Chicago Building Design, P.C.
860 N. Lake Shore Drive, #14L, Chicago, Illinois 60654
3241 St. Thomas Street, New Orleans, LA 70115
p: 312.492.9044 f:312.492.9044
e:info@cbdarchitects.com

DRAWING TITLE:
RENDERINGS

PROJECT
25.C.28

FOR CONSTRUCTION

ID0.01
SHEET

DOB STAMP

NO.	REVISION/SUBMISSIONS	DATE
1	ID DD ISSUANCE	1/20/2026
2	FOR REVIEW	2/13/2026
3	FOR LL REVIEW	3/11/2026
4	FOR LL REVIEW	3/19/2026
5	FOR PERMIT	4/17/2026
6	ID CD ISSUANCE	4/28/2026

DRAWN BY: FH | CHECKED BY: DT

DATE OF SIGNATURE: 04/17/2026
EXPIRATION DATE: 12/31/2026
SEAL

ENGINEER

LOCATION:
KITCHEN & KOCKTAILS
500 PORT OF NEW ORLEANS
NEW ORLEANS, LA 70130

CBD | ARCHITECTS
Chicago Building Design, P.C.
860 N. Lake Shore Drive, #14L, Chicago, Illinois 60654
3241 St. Thomas Street, New Orleans, LA 70115
p: 312.492.9044 f:312.492.9044
e:info@cbdarchitects.com

DRAWING TITLE:
REFERENCE FLOOR PLAN

PROJECT:
25.C.28

FOR CONSTRUCTION

ID1.0
SHEET

500 PORT OF NEW ORLEANS PL

EXTERIOR VEHICLE DROP-OFF AREA

EXTERIOR ARCADE

EXTERIOR PUBLIC PLAZA

ENTRY 101

BAR 102

DJ

SOUND RACK

DINING-I 103

DINING-II 104

DINING-III 105

PRIVATE LOUNGE 106

HALLWAY 108

WOMEN'S RESTROOM 110

MEN'S RESTROOM 109

TRASH ROOM 116

LIQUOR 115

OFFICE 114

KITCHEN 111

WIC

SERVER STATION 112

RESTROOM 119

RESTROOM 118

EMPLOYEE LOCKERS 117

OUTDOOR DINING 120

EXTERIOR ARCADE

LOBBY HOTEL OFFICES - N.I.C

ADJACENT SPACE
N.I.C

1 REFERENCE FLOOR PLAN
1/4" = 1'-0"

Graphic Scale
0 2' 4' 8'
(IN FEET)
1/4 inch = 1 foot

N


FLOOR & WALL FINISH LEGEND			
TAG	**DESCRIPTION**	**LOCATION**	**NOTES**
FL-01	WOOD LOOK LVT FLOORING	101, 103, 108	REFER TO FINISH SCHEDULE FOR MORE DETAILS
FL-02	LARGE PATTERN CARPET - BLUE	104,105	REFER TO FINISH SCHEDULE FOR MORE DETAILS
FL-03	CARPET - RED	106	REFER TO FINISH SCHEDULE FOR MORE DETAILS
FL-04	HEXAGON FLOOR TILE	109,110	REFER TO FINISH SCHEDULE FOR MORE DETAILS
FL-05	POURED EPOXY	111,112	REFER TO FINISH SCHEDULE FOR MORE DETAILS
FRP-01	FIBER REINFORCED PLASTIC PANELS - SMOOTH	111	REFER TO FINISH SCHEDULE FOR MORE DETAILS
GL-01	FLUTTED GLASS	102	REFER TO FINISH SCHEDULE FOR MORE DETAILS
MT-01	BLACK METAL	102	PAINTED PT-01
MT-02	FOOT RAIL & 90 DEG BRACKETS	102	REFER TO FINISH SCHEDULE FOR MORE DETAILS
MT-03	KRISKADECOR METAL CHAIN	106	REFER TO FINISH SCHEDULE FOR MORE DETAILS
PT-01	BLACK PAINT	THROUGHOUT	REFER TO FINISH SCHEDULE FOR MORE DETAILS
RS-01	RESILIENT WALL BASE	-	REFER TO INTERIOR ELEVATIONS
SF-01	GOLD LEAF PAINT	106	REFER TO INTERIOR ELEVATIONS & RCP
SF-02	BLUE PLASTER	106	REFER TO INTERIOR ELEVATIONS
SI-01	COLUMN ENCASING	103	REFER TO FINISH SCHEDULE FOR MORE DETAILS
SI-02	FAUX GREENERY	104	WALL MOUNTED, REFER TO INTERIOR ELEVATIONS
SI-03	FAUX FLOWERS	102	WALL & CEILING MOUNTED, REFER TO INTERIOR ELEVATIONS & RCP
SI-04	ROSE METAL SCREEN	101,108	REFER TO FINISH SCHEDULE FOR MORE DETAILS
ST-01	STONE BAR TOP	102	REFER TO FINISH SCHEDULE FOR MORE DETAILS
ST-02	STONE COUNTER TOP	109,110	REFER TO FINISH SCHEDULE FOR MORE DETAILS
TI-02	BAR DIE TILE	102	REFER TO FINISH SCHEDULE FOR MORE DETAILS
TI-02	RESTROOM TILE	109,110	REFER TO FINISH SCHEDULE FOR MORE DETAILS
WB-01	EPOXY WALL BASE	111	REFER TO FINISH SCHEDULE FOR MORE DETAILS
WC-01	WALLCOVERING - BLACK MAIN	THROUGHOUT	REFER TO INTERIOR ELEVATIONS
WC-02	WALLCOVERING - PRIVATE DINING	106	REFER TO INTERIOR ELEVATIONS
WC-03	WALLCOVERING - RESTROOMS	109,110	REFER TO FINISH SCHEDULE FOR MORE DETAILS
WC-04	WALLCOVERING - PINK	108	REFER TO INTERIOR ELEVATIONS
WD-01	WOOD FINISH	THROUGHOUT	MAIN WOOD FINISH
WF-01	WINDOW FILM CLEAR - GRADIENT DARK TO LIGHT	CURTAIN WALL	REFER TO INTERIOR ELEVATIONS

FINISH PLAN KEYNOTES	
KEYNOTE	DESCRIPTION
ID2.0-001	NEON SIGN TO BE COORDINATED WITH WALL MOUNTED FAUX GREENERY FOR VISIBILITY
ID2.0-002	FAUX ROSES MOUNTED ON CEILING & SOFFIT
ID2.0-003	WINDOW DRAPERY, REFER TO ELEVATION
ID2.0-004	FLOOR FINISHES TO RUN UNDER MILLWORK AND EQUIPMENT
ID2.0-005	W.I.C AND W.I.F. FINISHES BY KITCHEN EQUIPMENT PROVIDER
ID2.0-006	COLUMNS TO BE PAINTED PT-01 & WRAPPED WITH SI-02

NOTE:

- ALL QUANTITIES TO BE VERIFIED BY CONTRACTOR
- GC TO REFER TO MANUFACTURER'S INSTALLATION INSTRUCTIONS & PROVIDE REQUIRED ROUGH-IN PARTS
- REFER TO ID7.0 FOR FULL FINISH SPECIFICATIONS

500 PORT OF NEW ORLEANS PL

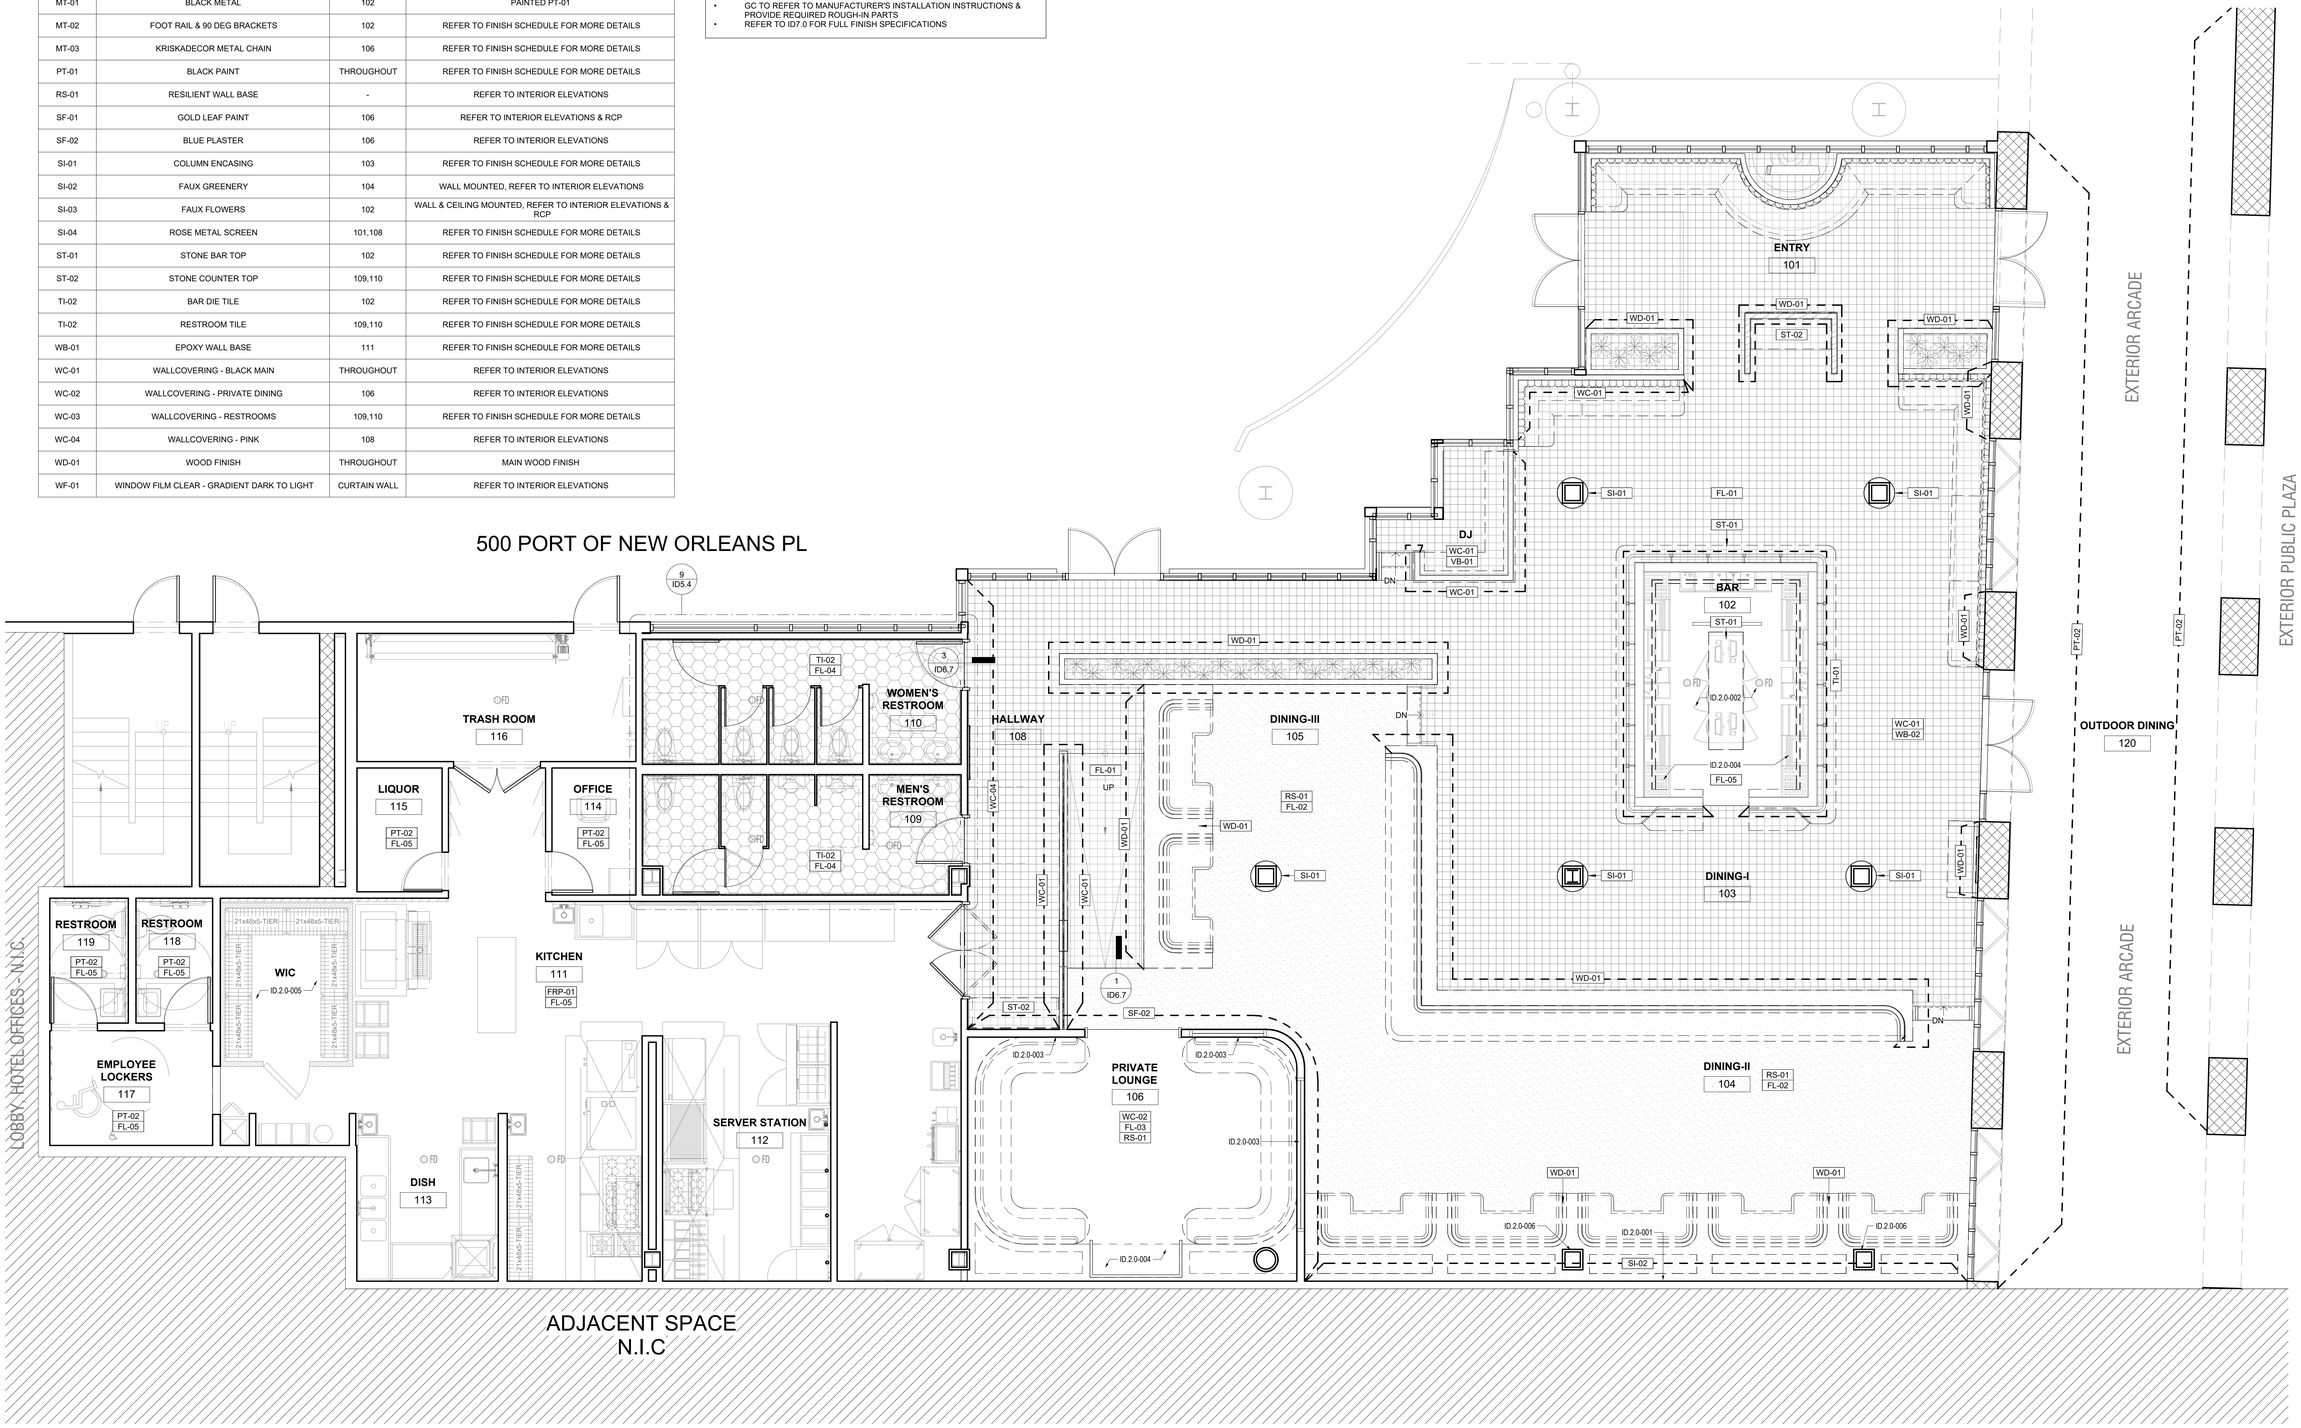

1 FLOOR & WALL FINISH PLAN
1/4" = 1'-0"

Graphic Scale
0' 2' 4' 8'
(IN FEET)
1/4 inch = 1 foot

N

DOB STAMP

NO.	REVISION/SUBMISSIONS	DATE
1	ID DD ISSUANCE	1/20/2026
2	FOR REVIEW	2/13/2026
3	FOR LL REVIEW	3/11/2026
4	FOR LL REVIEW	3/19/2026
5	FOR PERMIT	4/17/2026
6	ID CD ISSUANCE	4/28/2026

DRAWN BY: FH | CHECKED BY: DT

DATE OF SIGNATURE: 04/17/2026
EXPIRATION DATE: 12/31/2026
SEAL

ENGINEER

LOCATION:
KITCHEN & KOCKTAILS
500 PORT OF NEW ORLEANS
NEW ORLEANS, LA 70130

CBD | ARCHITECTS
Chicago Building Design, P.C.
860 N. Lake Shore Drive, #14L, Chicago, Illinois 60654
3241 St. Thomas Street, New Orleans, LA 70115
p: 312.492.9044 f:312.492.9044
e:info@cbdarchitects.com

DRAWING TITLE:
FLOOR & WALL FINISH PLAN

PROJECT:
25.C.28

FOR CONSTRUCTION


ID2.0
SHEET

LIGHT FIXTURE SCHEDULE									
TAG	SYMBOL	TYPE	MFR	MODEL	VENDOR	LAMP	WATTS	VOLTS	COMMENTS
A	A	SUGAR KETTLE CHANDELIER	GC TO SOURCE	CUSTOM	-	-	-	-	SUGAR KETTLE DIMS: 5'-8" DIAM. x 1'-6" H
B	B	TRACK AND MONOPOINT LIGHTING	CONTECH LED	CTL2838N-P (HEAD) TCP LED17P3830KFL (BULB)	LIGHTOLOGY	LED PAR 38	250W	120V	ARCHITECTURAL LIGHTING LED, HEAD: 9 1/2" TALL x 6 1/8" DEEP. BLACK FINISH, SUSPENDED AT B/F AFF. PEDESTALS TO BE PAINTED PT-01
C	C	MINI ACCENT LIGHT	WAC LIGHTING	WAC616207	LIGHTOLOGY	LED	7W	12V	PLANTER ADJUSTABLE UPLIGHT
D	D	DIMPLE DASH WALL SCONCE	RBW	RBW1441658	LIGHTOLOGY	LED	7.5W	120V	COLOR: AMBER BODY: SATIN BLACK
F	F	DIMPLE DASH WALL SCONCE	RBW	RBW1441658	LIGHTOLOGY	LED	7.5W	120V	COLOR: AMBER BODY: SATIN BLACK
G	G	RECESSED DOWNLIGHT	DAS LIGHTING	DLS1231658	LIGHTOLOGY	LED	14W	120-277V	ARCHITECTURAL LIGHTING, ROUND, BLACK TRIM DIMMABLE
H	H	2' x 4' LED PANEL	SATCO / NUVO	BACKLIT FLAT PANEL	LIGHTOLOGY	LED	30W	120-277V	UTILITY LIGHITNG COLOR LED, 2' X 4', WHITE FINISH
I	I	2' x 2' LED PANEL	NUVO	BACKLIT FLAT PANEL	LIGHTOLOGY	LED	40W	120	DIMMABLE
J	J	1' x 4' LED LIGHT	-	-	-	-	-	-	WALK-IN COOLER LIGHT
K	K	48" LED LIGHT	ALCON LIGHTING	-	-	LED	50W	120-277V	
L	L	LED STRIP LIGHT	PURE EDGE LIGHTING	EDG1338661	LIGHTOLOGY	LED	5W	24V	LED STRIP LIGHT
M	M	ADVENT LED PICTURE LIGHT	HOUSE OF TROY	HOT1378132	LIGHTOLOGY	LED	3W	120V	SATIN BRASS FINISH
N	N	TROY OUTDOOR WALL SCONCE	ELEGANT LIGHTING	ELG1397601	LIGHTOLOGY	LED	8.5W	120V	2 x LED - INTEGRATED MODULE, BLACK FINISH
O	O	EXTERIOR PENDANT	CRYSTORAMA	CRY592011	LIGHTOLOGY	E12	5W	120V	OPAL, BLACK FINISH
EX1		EGRESS & EXIT LIGHTING	CONTECH LIGHTING	REXA-MF-R-EM-P (MULTI FACE EXIT, SITE SELECTABLE SINGLE/DOUBLE FACE)		LED	N/A	N/A	FRONT OF HOUSE EXIST SIGNS
EX2		EGRESS & EXIT LIGHTING	NORA LIGHTING	X-603-LED/R		LED	N/A	N/A	BACK OF HOUSE EXIST SIGNS RED LETTER WHITE HOUSING (GREEN AVAILABLE)

NOTES:

- ALL LIGHTING OVER FOOD SURFACE AREAS MUST HAVE SHATTERPROOF BULBS OR COVERED LIGHTING.
- ALL DECORATIVE LIGHT FIXTURES TO HAVE DIMMERS.
- CONTRACTOR TO VERIFY ALL FIXTURES AND COLORS WITH OWNER PRIOR TO PURCHASE AND INSTALLATION.
- NOTIFY ARCHITECT OF ANY CONFLICTS WITH ANY EXISTING SPRINKLER HEADS.
- EXISTING EXTERIOR FANS SHOWN HALFTONED, FOR REFERENCE.

RCP KEYNOTES	
KEYNOTE	DESCRIPTION
ID3.0-001	DECORATIVE SCREEN DIVIDERS
ID3.0-002	GYP SOFFIT, COVERED WITH FAUX FLOWERS
ID3.0-003	K + K LED SIGN
ID3.0-004	FISH TANK W/ COLOR CHANGING LIGHTING
ID3.0-005	COVE LIGHTING
ID3.0-006	SUSPENDED TVS, MOUNTED ON AN ANGLE
ID3.0-007	OPEN TO DECK, PAINTED PT-01
ID3.0-008	SUSPENDED DECORATIVE METAL CHAIN
ID3.0-009	PROVIDE POWER FOR ILLUMINATED MIRROR

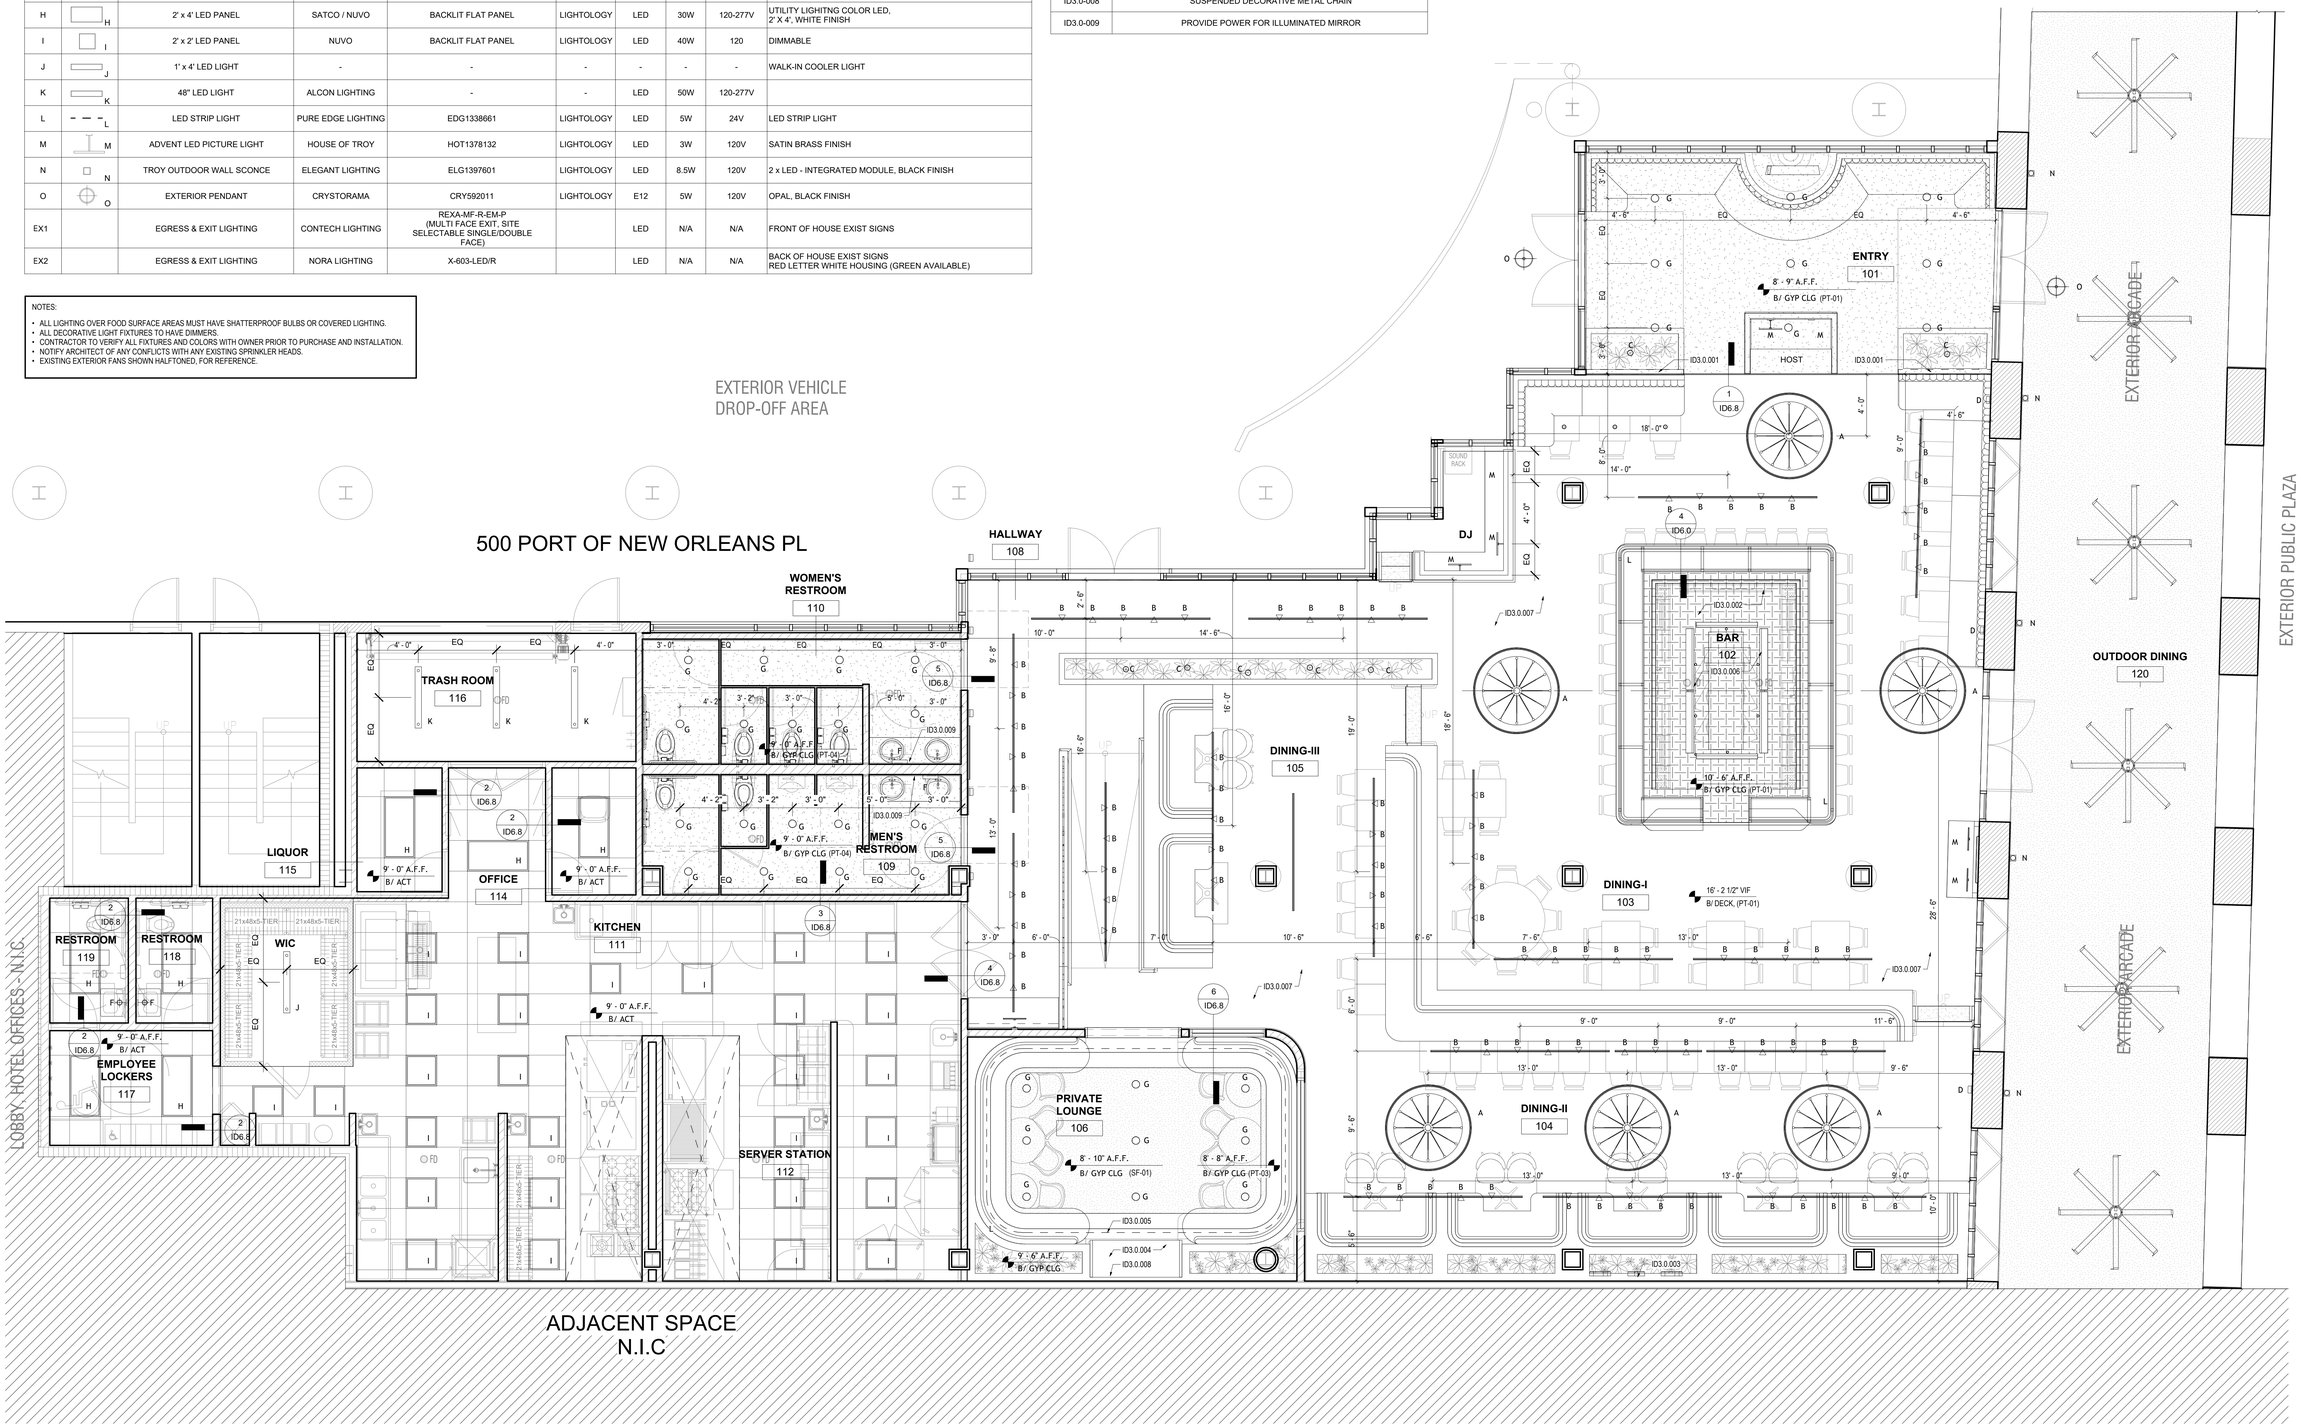

1 FIRST FLOOR REFLECTED CEILING PLAN
1/4" = 1'-0"

Graphic Scale 0 2' 4' 8' (IN FEET) 1/4 inch = 1 foot

N

DOB STAMP

NO.	REVISION/SUBMISSIONS	DATE
1	ID DD ISSUANCE	1/20/2026
2	FOR REVIEW	2/13/2026
3	FOR LL REVIEW	3/11/2026
4	FOR LL REVIEW	3/19/2026
5	FOR PERMIT	4/17/2026
6	ID CD ISSUANCE	4/28/2026

DRAWN BY: FH | CHECKED BY: DT

DATE OF SIGNATURE: 04/17/2026
EXPIRATION DATE: 12/31/2026
SEAL

ENGINEER

LOCATION: KITCHEN & KOCKTAILS
500 PORT OF NEW ORLEANS
NEW ORLEANS, LA 70130

CBD | ARCHITECTS
Chicago Building Design, P.C.
860 N. Lake Shore Drive, #14L, Chicago, Illinois 60654
3241 St. Thomas Street, New Orleans, LA 70115
p: 312.492.9044 f:312.492.9044
e:info@cbdarchitects.com

DRAWING TITLE: **REFLECTED CEILING PLAN**

PROJECT: **25.C.28**

FOR CONSTRUCTION

ID3.0
SHEET

FURNITURE SCHEDULE


TAG	QTY	DESCRIPTION	MANUFACTURER	PRODUCT NAME / MODEL NO.	DIMENSIONS (L x W x H)	NOTES
AC-01	2	CUSTOM BACKLIT VANITY MIRROR	CUSTOM	PRODUCT NAME:CUSTOM ORGANIC MIRROR FINISH: BLACK FRAME, CLEAR GLASS	60"W x 36"H x 2"D	GC TO SOURCE
AC-02	6	18" x 60" EXTERIOR PLANTER	PLANTERCRAFT	PRODUCT NAME: ALUMINUM RECTANGULAR PLANTER COLOR NAME: BLACK	60" x 18" x 24"	NOTE: WITH DRAINAGE
AC-03	4	24" x 60"" EXTERIOR PLANTER	PLANTERCRAFT	PRODUCT NAME: ALUMINUM RECTANGULAR PLANTER COLOR NAME: BLACK	60" x 24" x 24"	NOTE: WITH DRAINAGE
CH-01	33	DINING CHAIR "A"	SANDLER SEATING	PRODUCT NAME: ROSE 1.1, MONTBEL COLLECTION LEGS: MATT BLACK LACQUER 9005 UPHOLSTERY: GRADED IN, LEVEL 2, GABRIEL GEJE, 2417-64152	25"x21"x34.3"	REF. TO FFE SPEC SHEET FOR MORE INFORMATION
CH-02	20	DINING CHAIR "B"	FLORIDA SEATING	PRODUCT NAME: STELLA S WOOD: DARK BROWN BEECHWOOD UPHOLSTERY: COM, REF. CH-02.1 FINISH:SOLID BEECHWOOD	22" x 20" x 32"	REF. TO FFE SPEC SHEET FOR MORE INFORMATION
CH-03	20	DINING CHAIR "C"	SANDLER SEATING	PRODUCT NAME: BINAR 60-025 PRODUCT #: 60-025 LEGS: BLACK EPOXY B00 UPHOLSTERY: GRADED IN, LEVEL 2, GABRIEL GEJE, 2417-64152	22"x24"x29"	REF. TO FFE SPEC SHEET FOR MORE INFORMATION
CH-04	25	BAR STOOL	WILLIAM SONOMA	PRODUCT NAME: LARKIN UPHOLSTERED PEDESTAL STOOL HEIGHT: BAR HEIGHT UPHOLSTERY: LAPIS, PERFORMANCE VELVET METAL: ANTIQUE BRASS	18"x19.7"x 38.76"	REF. TO FFE SPEC SHEET FOR MORE INFORMATION
T-01	28	24" x 30" DINING TABLE TOP	CUSTOM	PRODUCT NAME: END GRAIN TABLE TOP COLOR NAME: END GRAIN RED OAK W/ WALNUT-LOOK STAIN FINISH: MOHAWK, SADDLE M545-1002	24"x30"x 2"	NOTE: FINAL FINISH TO BE SEALED FOR DURABILITY AND CLEANABILITY NOTE: MANUFACTURER TO PROVIDE PRE-DRILLED HOLES FOR TABLE BASE INSTALLATION
T-02	1	30" x 30" DINING TABLE	CUSTOM	PRODUCT NAME: END GRAIN TABLE TOP COLOR NAME: END GRAIN RED OAK W/ WALNUT-LOOK STAIN FINISH: MOHAWK, SADDLE M545-1002	30"x30"x 2"	NOTE: FINAL FINISH TO BE SEALED FOR DURABILITY AND CLEANABILITY NOTE: MANUFACTURER TO PROVIDE PRE-DRILLED HOLES FOR TABLE BASE INSTALLATION
T-03	2	30" x 54" DINING TABLE W/ ADA BASE	CUSTOM	PRODUCT NAME: WOOD TABLE TOP COLOR NAME: RED OAK W/ WALNUT-LOOK STAIN FINISH: MOHAWK, SADDLE M545-1002	30"x54"x 2"	NOTE: FINAL FINISH TO BE SEALED FOR DURABILITY AND CLEANABILITY NOTE: MANUFACTURER TO PROVIDE PRE-DRILLED HOLES FOR TABLE BASE INSTALLATION
T-04	2	30" x 54" DINING TABLE	CUSTOM	PRODUCT NAME: WOOD TABLE TOP COLOR NAME: RED OAK W/ WALNUT-LOOK STAIN FINISH: MOHAWK, SADDLE M545-1002	30"x54"x 2	NOTE: FINAL FINISH TO BE SEALED FOR DURABILITY AND CLEANABILITY NOTE: MANUFACTURER TO PROVIDE PRE-DRILLED HOLES FOR TABLE BASE INSTALLATION
T-05	1	60" DIAM. DINING TABLE	CUSTOM	PRODUCT NAME: WOOD TABLE TOP COLOR NAME: RED OAK W/ WALNUT-LOOK STAIN FINISH: MOHAWK, SADDLE M545-1002	60"DIA. x 2"	NOTE: FINAL FINISH TO BE SEALED FOR DURABILITY AND CLEANABILITY NOTE: MANUFACTURER TO PROVIDE PRE-DRILLED HOLES FOR TABLE BASE INSTALLATION
T-06	7	30" x 48" DINING TABLE	CUSTOM	PRODUCT NAME: END GRAIN TABLE TOP COLOR NAME: END GRAIN RED OAK W/ WALNUT-LOOK STAIN FINISH: MOHAWK, SADDLE M545-1002	48"x30"x 2"	NOTE: FINAL FINISH TO BE SEALED FOR DURABILITY AND CLEANABILITY NOTE: MANUFACTURER TO PROVIDE PRE-DRILLED HOLES FOR TABLE BASE INSTALLATION
T-07	4	30" DIAM. DINING TABLE	CUSTOM	PRODUCT NAME: STONE TABLE TOP COLOR NAME: EXPLOSION BLUE SLAB SIZE (L x W): 77" X 117" FINISH: SATIN THICKNESS: 3CM EDGE PROFILE: OGEE SEALER: SEAL FOR DURABILITY AND SLEANABILITY	30" DIA.	NOTE: MANUFACTURER TO PROVIDE PRE-DRILLED HOLES FOR TABLE BASE INSTALLATION
T-08	2	36" DIAM. DINING TABLE	CUSTOM	PRODUCT NAME: STONE TABLE TOP COLOR NAME: EXPLOSION BLUE SLAB SIZE (L x W): 77" X 117" FINISH: SATIN THICKNESS: 3CM EDGE PROFILE: OGEE SEALER: SEAL FOR DURABILITY AND SLEANABILITY	36" DIA.	NOTE: MANUFACTURER TO PROVIDE PRE-DRILLED HOLES FOR TABLE BASE INSTALLATION

BANQUETTE SCHEDULE

TAG	QTY	TYPE	MANUFACTURER	WIDTH	HEIGHT	FINISH	NOTES
B-01	1	FOUNTAIN BANQUETTE	CUSTOM GC TO SOURCE	26' - 0"	4' - 2"	PRODUCT NAME: DINING HEIGHT BANQUETTE TUFTING: 6" VERTICALCHANNEL TUFT BACK, SMOOTH UPHOLSTERED SEAT	NOTE: REF. TO ID DETAILS FOR ADDITIONAL INFORMATION
B-02	1	"L" BANQUETTE MEDIUM	CUSTOM GC TO SOURCE	10' - 10"	4' - 2"	PRODUCT NAME: SMALL "L" DINING HEIGHT BANQUETTE TUFTING: 6" VERTICALCHANNEL TUFT BACK, SMOOTH UPHOLSTERED SEAT	NOTE: REF. TO ID DETAILS FOR ADDITIONAL INFORMATION
B-03	1	"L" BANQUETTE LARGE	CUSTOM GC TO SOURCE	19' - 1"	4' - 2"	PRODUCT NAME: LARGE "L" DINING HEIGHT BANQUETTE TUFTING: 6" VERTICALCHANNEL TUFT BACK, SMOOTH UPHOLSTERED SEAT	NOTE: REF. TO ID DETAILS FOR ADDITIONAL INFORMATION
B-04	1	"L" BANQUETTE XLARGE	CUSTOM GC TO SOURCE	33' - 10"	3' - 8"	PRODUCT NAME:X-LARGE DINING BANQUETTE TUFTING: SINGLE TOP ROLL, SMOOTH UPHOSLTERED BACK, TIGHTLY UPHOLSTERED SEAT	NOTE: REF. TO ID DETAILS FOR ADDITIONAL INFORMATION
B-05	7	"U" BOOTHS	CUSTOM GC TO SOURCE	7' - 9"	3' - 8"	PRODUCT NAME: "U" BOOTH TUFTING: DOUBLE TOP ROLL, SMOOTH UPHOLSTERED BACK, TIGHTLY UPHOLSTERED SEAT	NOTE: REF. TO ID DETAILS FOR ADDITIONAL INFORMATION
B-06	2	"U" BANQUETTE	CUSTOM GC TO SOURCE	13' - 6"	3' - 8"	PRODUCT NAME: LOUNGE "U" BANQUETTE TUFTING: SINGLE TOP ROLL, SMOOTH UPHOSLTERED BACK, TIGHTLY UPHOLSTERED SEAT	NOTE: REF. TO ID DETAILS FOR ADDITIONAL INFORMATION

MILLWORK SCHEDULE

TAG	DESCRIPTION	DETAILS	MATERIAL	DIMENSIONS	NOTES
MW-1	HOST DESK	CLOSED STORAGE BELOW COUNTER	WOOD & STONE	5'-4" x 2'	NOTE: REF. TO ID DETAILS FOR ADDITIONAL INFORMATION
MW-2	PLANTER A, PLANTER B	PLANTER B. DIMENSIONS & SHAPE TO BE VERIFIED IN FIELD	WOOD	A. 6'-5" x 3'	PLANTER B. DIMENSIONS & SHAPE TO BE VERIFIED IN FIELD
MW-3	PLANTER C	FINAL DIMENSIONS TO BE VERIFIED IN FIELD	WOOD	24'-8" x 2'	NOTE: REF. TO ID DETAILS FOR ADDITIONAL INFORMATION
MW-4	DJ BOOTH	OPEN STORAGE BELOW COUNTER FINAL DIMENSIONS TO BE VERIFIED IN FIELD	WOOD & STONE	REFER TO FLOOR PLAN	NOTE: REF. TO ID DETAILS FOR ADDITIONAL INFORMATION
MW-5	SERVICE STATION A	CLOSED STORAGE BELOW COUNTER	WOOD & STONE	4'-4" x 20"	NOTE: REF. TO ID DETAILS FOR ADDITIONAL INFORMATION
MW-6	SERVICE STATION B	CLOSED STORAGE BELOW COUNTER	WOOD & STONE	6' x 2'	NOTE: REF. TO ID DETAILS FOR ADDITIONAL INFORMATION
MW-7	FISH TANK CREDENZA	CLOSED STORAGE FISH TANK BY OWNER	WOOD	5'-8" x 2'-3"	NOTE: REF. TO ID DETAILS FOR ADDITIONAL INFORMATION.

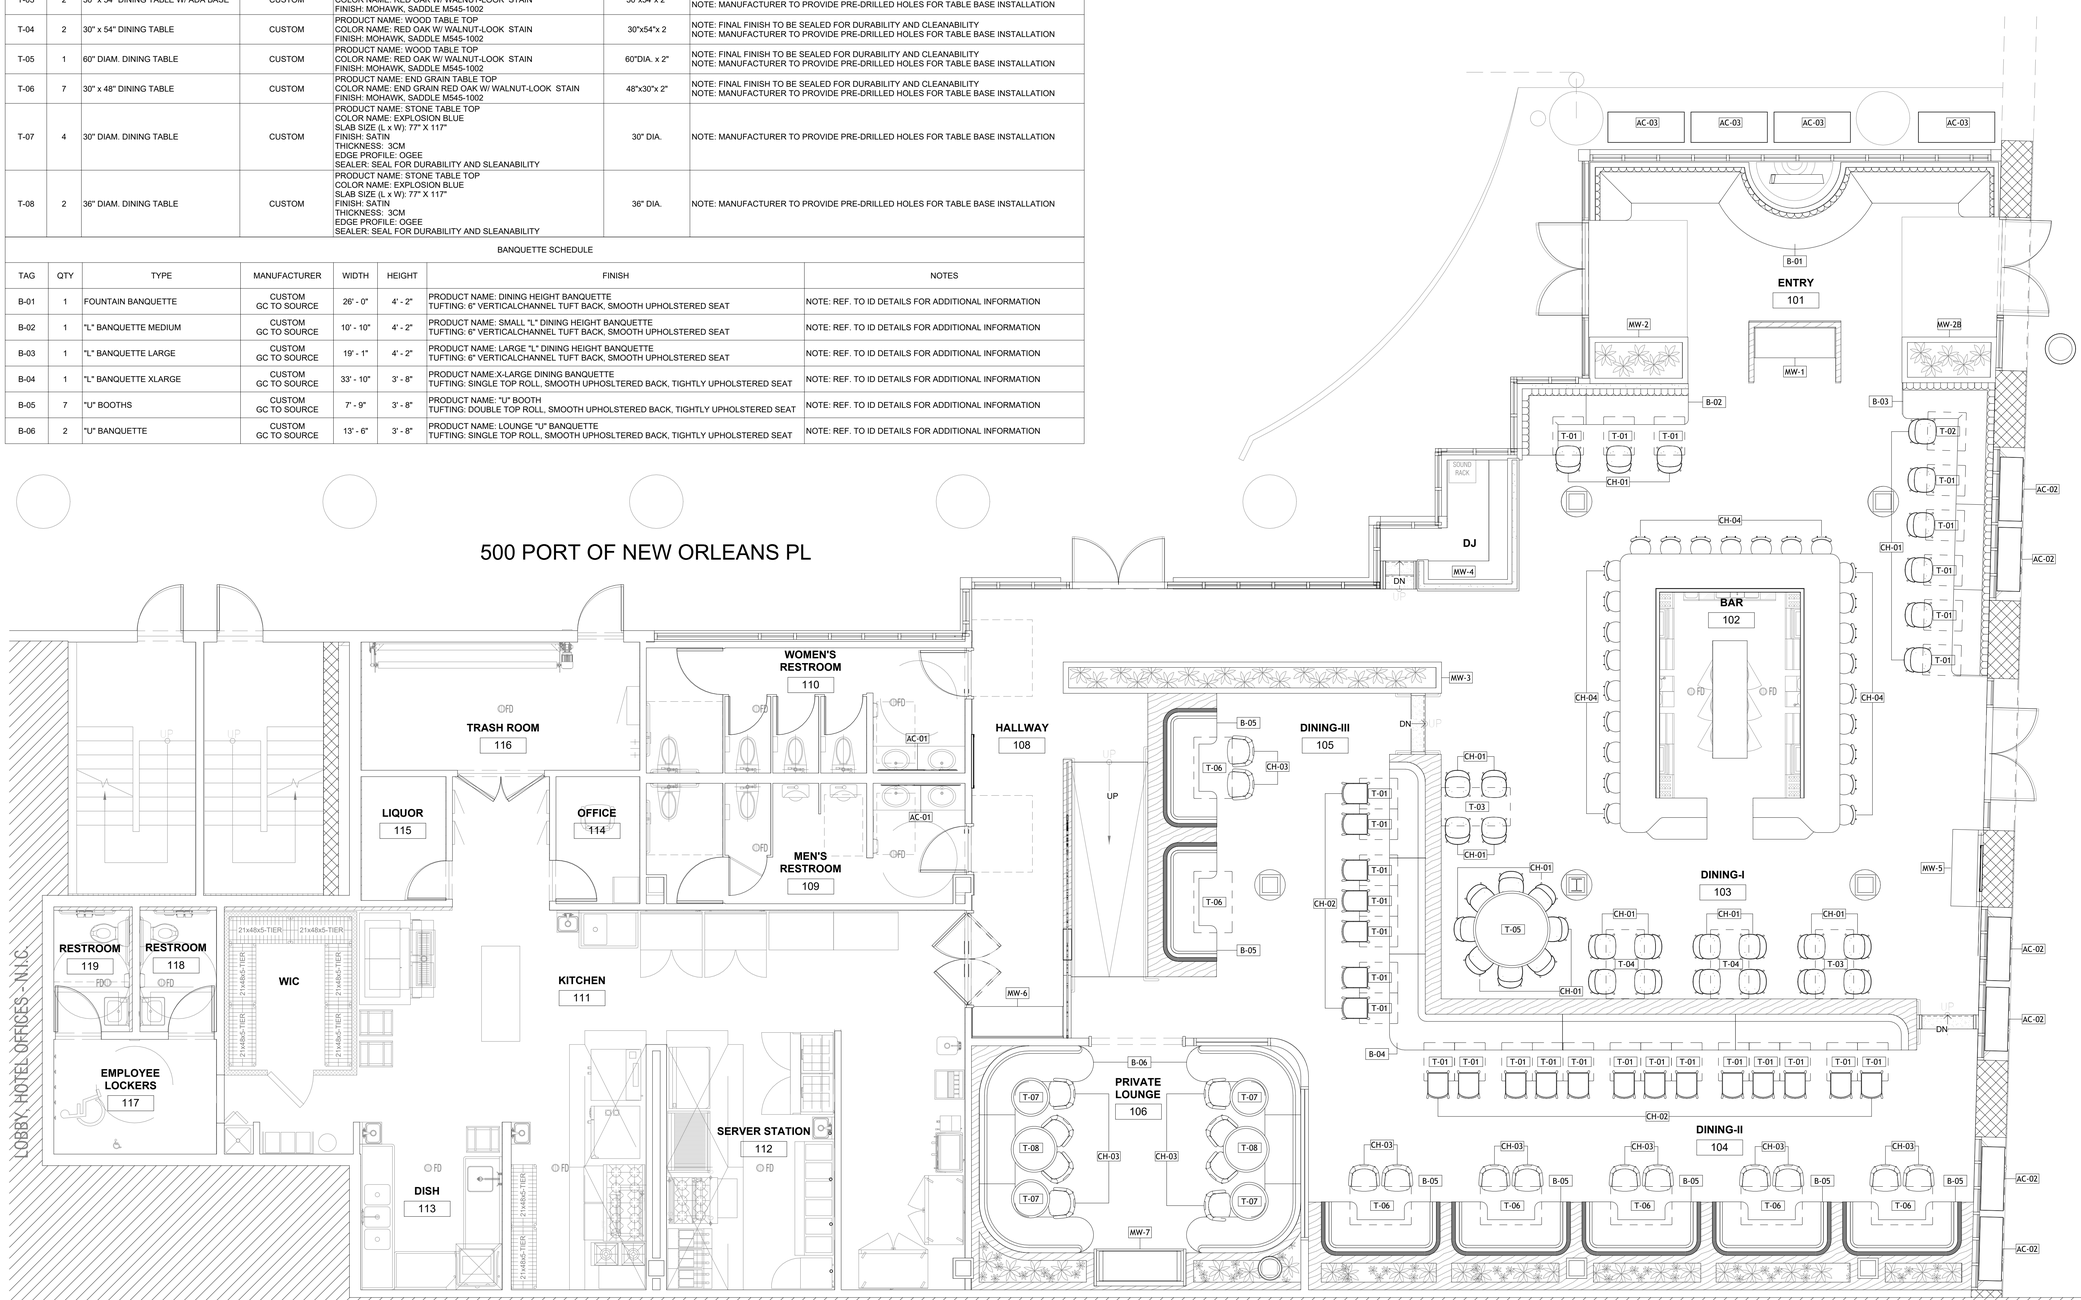

1 FIRST FLOOR FURNITURE PLAN
1/4" = 1'-0"

Graphic Scale
0' 2' 4' 8'
(IN FEET)
1/4 inch = 1 foot

N

DOB STAMP

NO.	REVISION/SUBMISSIONS	DATE
1	ID DD ISSUANCE	1/20/2026
2	FOR REVIEW	2/13/2026
3	FOR LL REVIEW	3/11/2026
4	FOR LL REVIEW	3/19/2026
5	FOR PERMIT	4/17/2026
6	ID CD ISSUANCE	4/28/2026

DRAWN BY: FH | CHECKED BY: DT

LOUISIANA BOARD OF EXAMINERS FOR ARCHITECTS
REGISTERED ARCHITECT

DATE OF SIGNATURE: 04/17/2026
EXPIRATION DATE: 12/31/2026

SEAL

ENGINEER

LOCATION:
KITCHEN & KOCKTAILS
500 PORT OF NEW ORLEANS
NEW ORLEANS, LA 70130

CBD | ARCHITECTS
Chicago Building Design, P.C.
860 N. Lake Shore Drive, #14L Chicago, Illinois 60654
3241 St. Thomas Street, New Orleans, LA 70115
p: 312.492.9044 f:312.492.9044
e:info@cbdarchitects.com

DRAWING TITLE:
FURNITURE PLAN

PROJECT: 25.C.28


FOR CONSTRUCTION

ID4.0


SHEET

NOTE:


- EXISTING PIPES SHOWN DASHED FOR CONTEXT, EXACT LOCATIONS TO BE VERIFIED AND COORDINATED IN FIELD, PAINTED PT-01
- EXISTING STRUCTURE SHOWN HALFTONED FOR COORDINATION, PAINTED PT-01

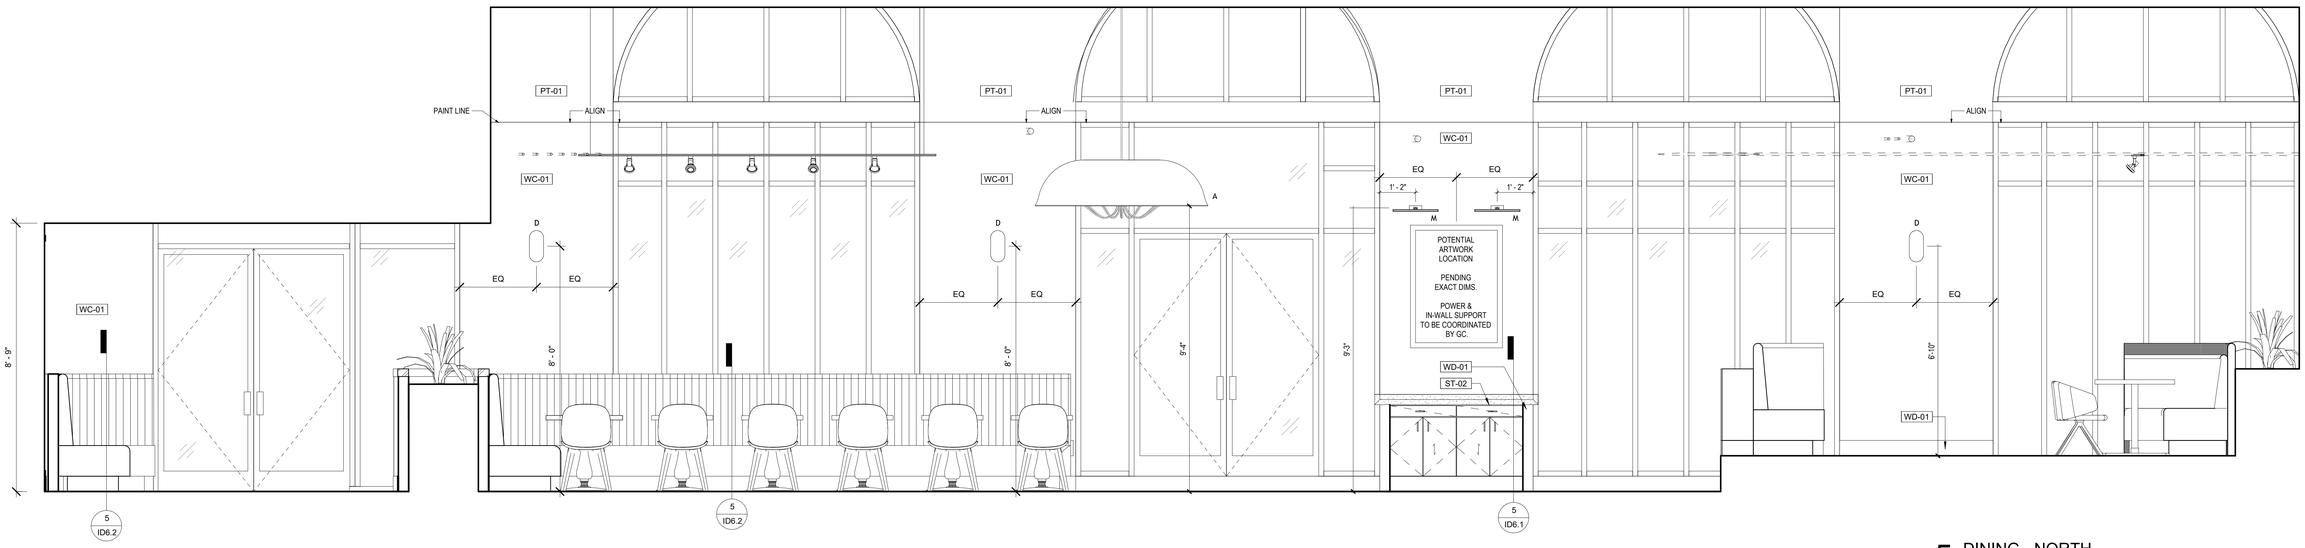


5 DINING - NORTH
1/2" = 1'-0"

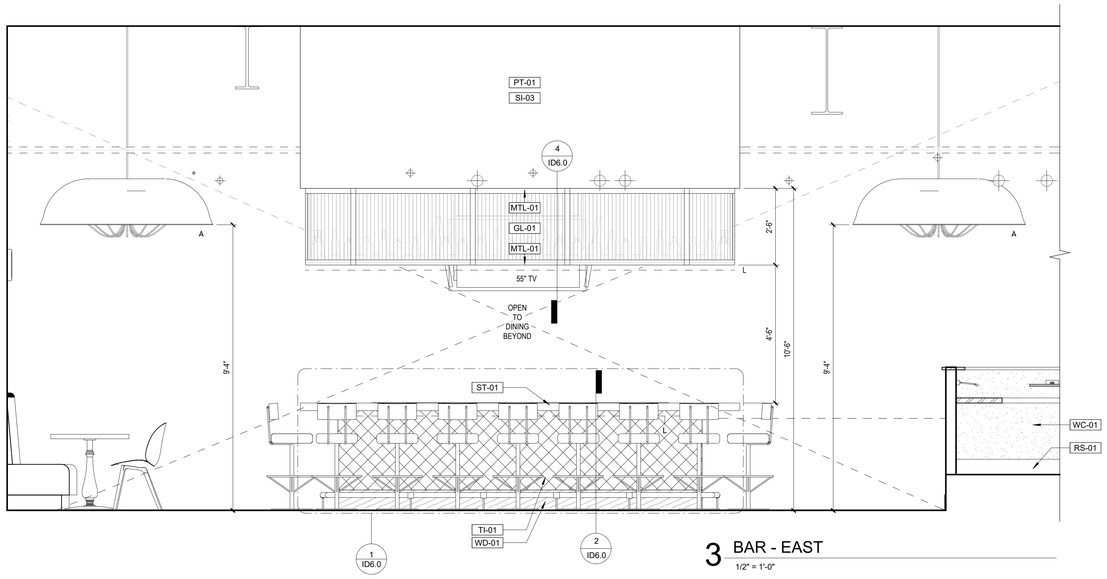

3 BAR - EAST
1/2" = 1'-0"

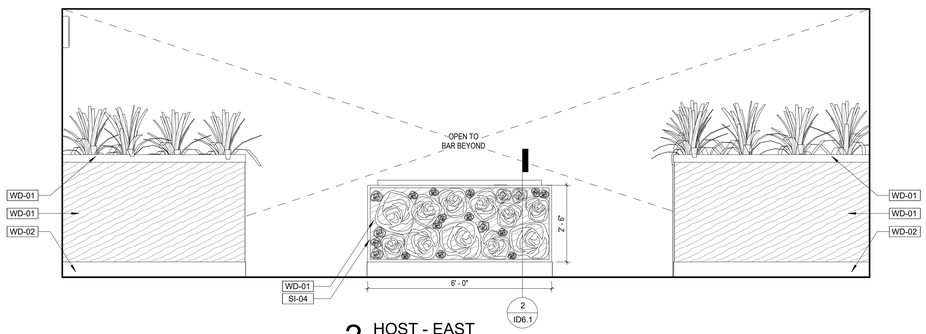

2 HOST - EAST
1/2" = 1'-0"

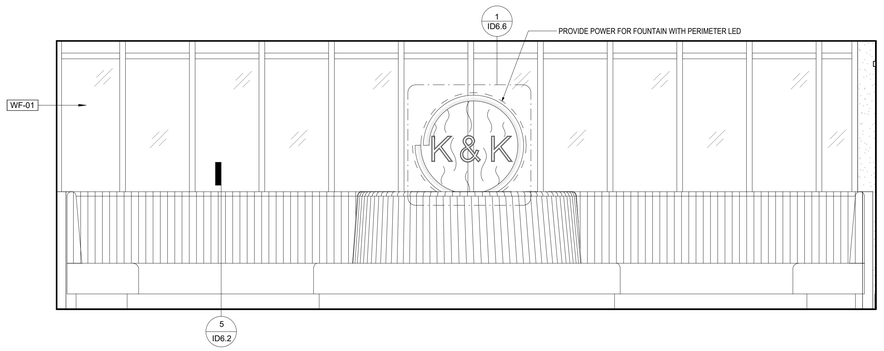

1 HOST - WEST
1/2" = 1'-0"

DOB STAMP

NO.	REVISION/SUBMISSIONS	DATE
1	ID DD ISSUANCE	1/20/2026
2	FOR REVIEW	2/13/2026
3	FOR LL REVIEW	3/11/2026
4	FOR LL REVIEW	3/19/2026
5	FOR PERMIT	4/17/2026
6	ID CD ISSUANCE	4/28/2026

DRAWN BY: FH | CHECKED BY: DT

DATE OF SIGNATURE: 04/17/2026
EXPIRATION DATE: 12/31/2026
SEAL

ENGINEER

LOCATION:
KITCHEN & KOCKTAILS
500 PORT OF NEW ORLEANS
NEW ORLEANS, LA 70130

CBD | ARCHITECTS
Chicago Building Design, P.C.
860 N. Lake Shore Drive, # 14L, Chicago, Illinois 60654
3241 St. Thomas Street, New Orleans, LA 70115
p: 312.492.9044 f:312.492.9044
e:info@cbdarchitects.com

DRAWING TITLE:
INTERIOR ELEVATIONS


PROJECT 25.C.28

FOR CONSTRUCTION


ID5.0
SHEET

NOTE:

- EXISTING PIPES SHOWN DASHED FOR CONTEXT, EXACT LOCATIONS TO BE VERIFIED AND COORDINATED IN FIELD, PAINTED PT-01
- EXISTING STRUCTURE SHOWN HALFTONED FOR COORDINATION, PAINTED PT-01

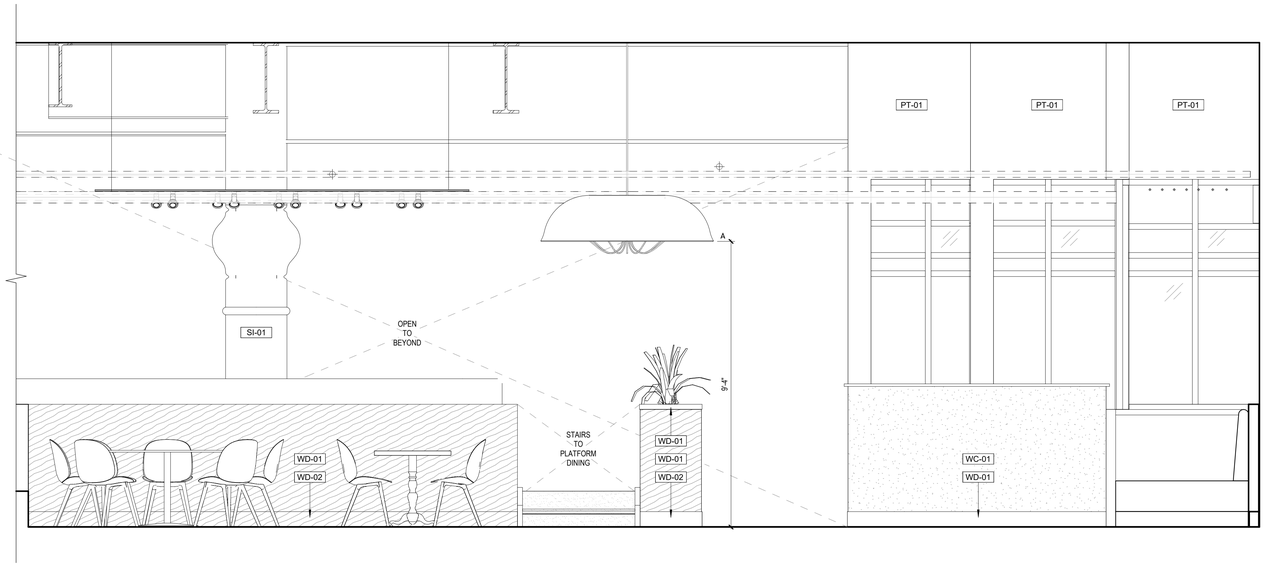

3 BAR SEATING - SOUTH
1/2" = 1'-0"

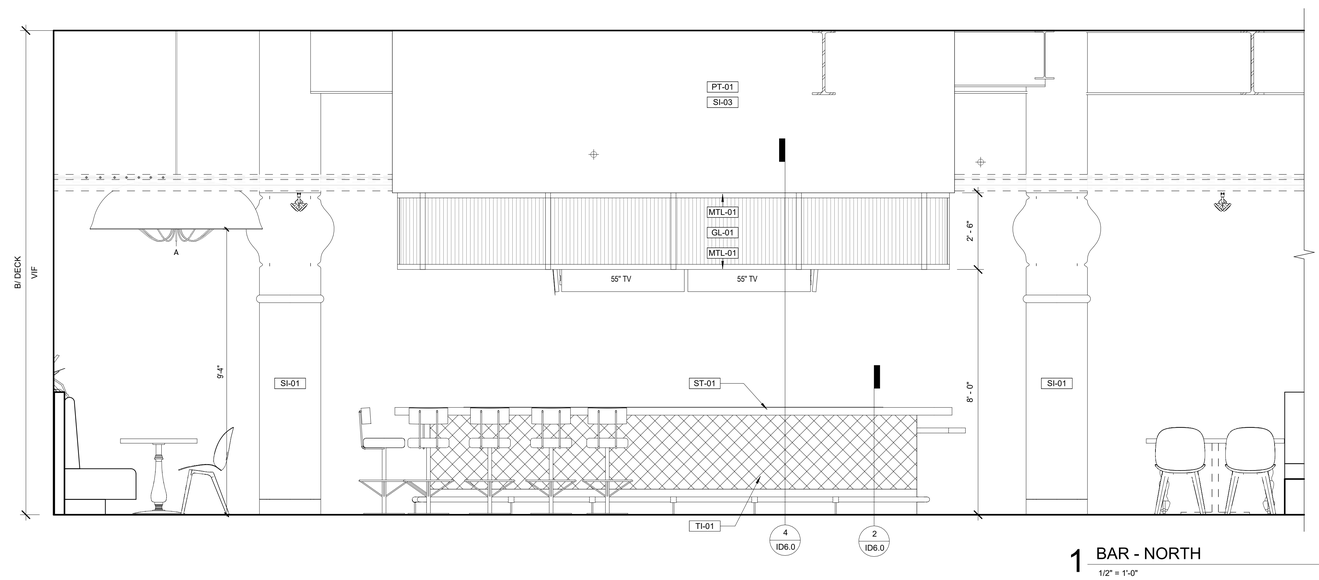

1 BAR - NORTH
1/2" = 1'-0"

DOB STAMP

NO.	REVISION/SUBMISSIONS	DATE
1	ID DD ISSUANCE	1/20/2026
2	FOR REVIEW	2/13/2026
3	FOR LL REVIEW	3/11/2026
4	FOR LL REVIEW	3/19/2026
5	FOR PERMIT	4/17/2026
6	ID CD ISSUANCE	4/28/2026

DRAWN BY: FH | CHECKED BY: DT

DATE OF SIGNATURE: 04/17/2026
EXPIRATION DATE: 12/31/2026
SEAL

ENGINEER

LOCATION:
KITCHEN & KOCKTAILS
500 PORT OF NEW ORLEANS
NEW ORLEANS, LA 70130

CBD | ARCHITECTS
Chicago Building Design, P.C.
860 N. Lake Shore Drive, # 14L, Chicago, Illinois 60654
3241 St. Thomas Street, New Orleans, LA 70115
p: 312.492.8044 f:312.492.9044
e:info@cbdarchitects.com

DRAWING TITLE:
INTERIOR ELEVATIONS


PROJECT
25.C.28

FOR CONSTRUCTION


ID5.1
SHEET

NOTE:


- EXISTING PIPES SHOWN DASHED FOR CONTEXT, EXACT LOCATIONS TO BE VERIFIED AND COORDINATED IN FIELD, PAINTED PT-01
- EXISTING STRUCTURE SHOWN HALFTONE FOR COORDINATION, PAINTED PT-01

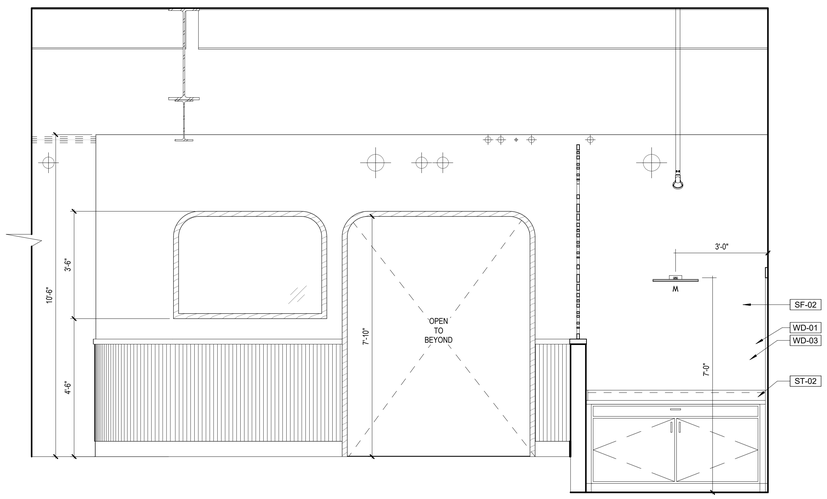


5 SERVICE STATION
1/2" = 1'-0"

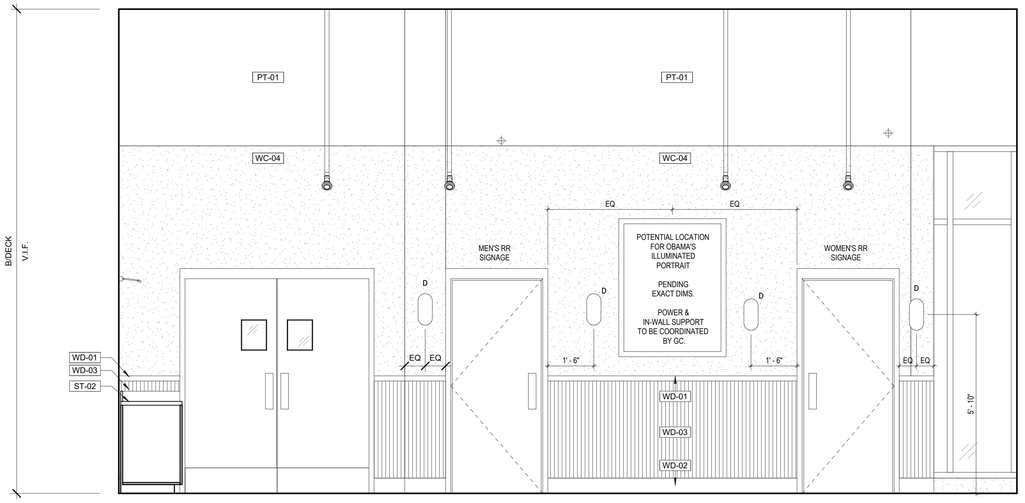


4 HALLWAY 108 - SOUTH
1/2" = 1'-0"

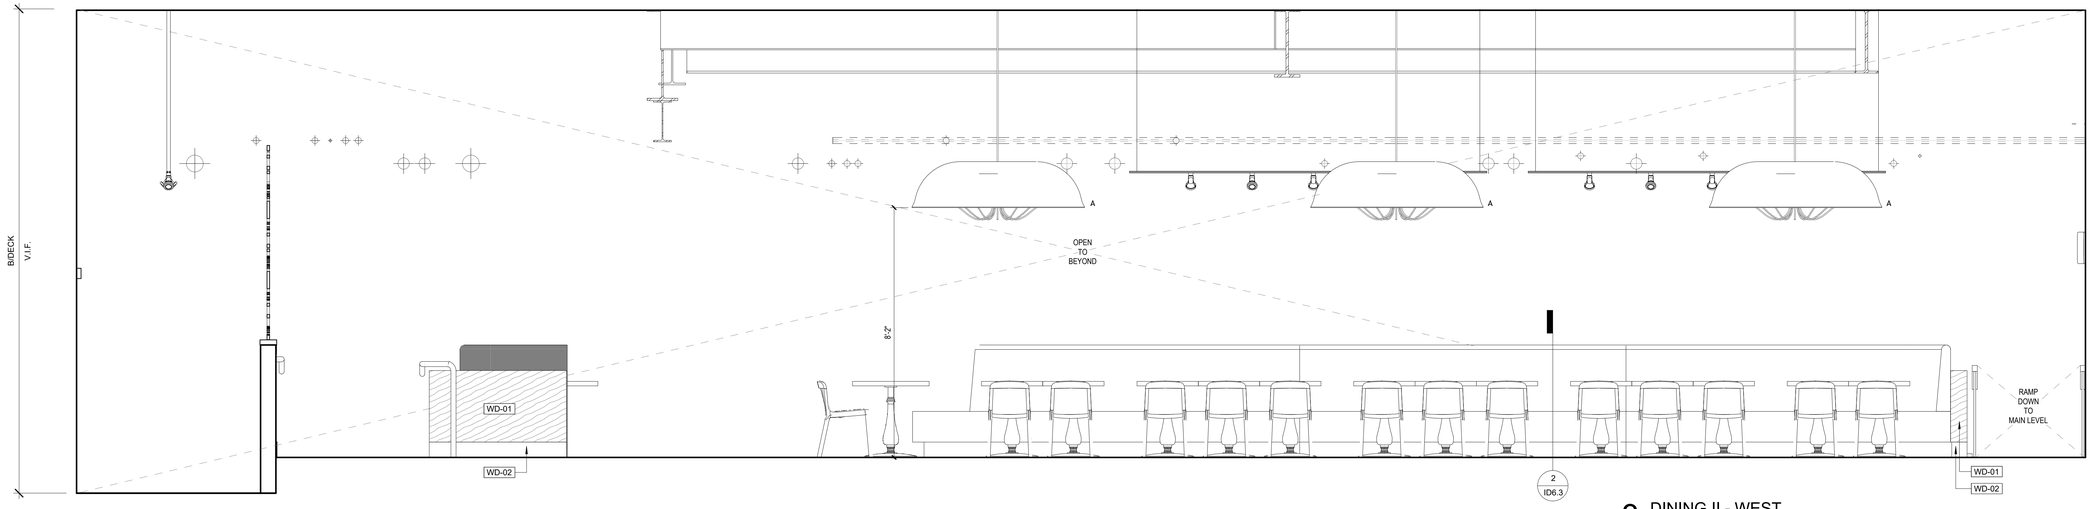

3 DINING II - WEST
1/2" = 1'-0"

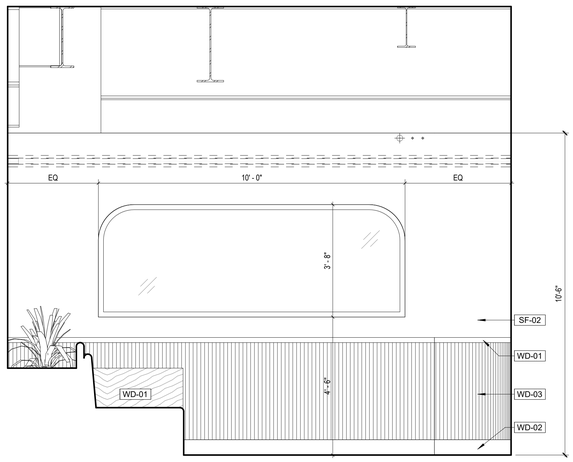

2 DINING II - SOUTH
1/2" = 1'-0"

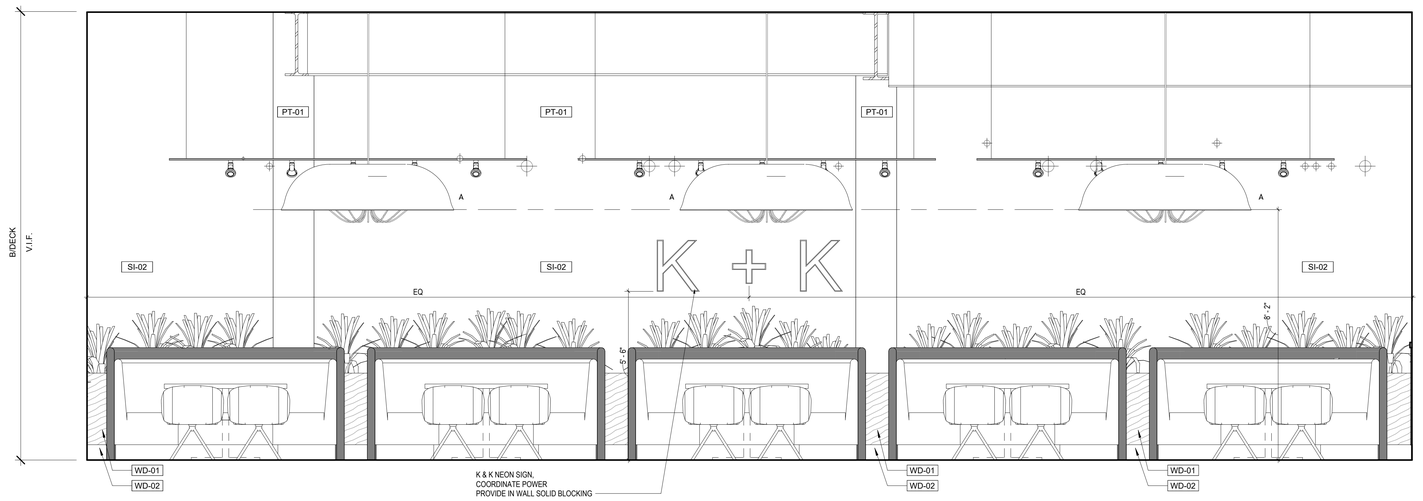

1 DINING II - EAST
1/2" = 1'-0"

DOB STAMP

NO.	REVISION/SUBMISSIONS	DATE
1	ID DD ISSUANCE	1/20/2026
2	FOR REVIEW	2/13/2026
3	FOR LL REVIEW	3/11/2026
4	FOR LL REVIEW	3/19/2026
5	FOR PERMIT	4/17/2026
6	ID CD ISSUANCE	4/28/2026

DRAWN BY: FH CHECKED BY: DT

DATE OF SIGNATURE: 04/17/2026
EXPIRATION DATE: 12/31/2026
SEAL

ENGINEER

LOCATION:
KITCHEN & KOCKTAILS
500 PORT OF NEW ORLEANS
NEW ORLEANS, LA 70130

CBD | ARCHITECTS
Chicago Building Design, P.C.
860 N. Lake Shore Drive, # 14L, Chicago, Illinois 60654
3241 St. Thomas Street, New Orleans, LA 70115
p: 312.492.9044 f:312.492.9044
e:info@cbdarchitects.com

DRAWING TITLE:
INTERIOR ELEVATIONS


PROJECT:
25.C.28

FOR CONSTRUCTION


ID5.2
SHEET

NOTE:


- EXISTING PIPES SHOWN DASHED FOR CONTEXT, EXACT LOCATIONS TO BE VERIFIED AND COORDINATED IN FIELD, PAINTED PT-01
- EXISTING STRUCTURE SHOWN HALFTONED FOR COORDINATION, PAINTED PT-01

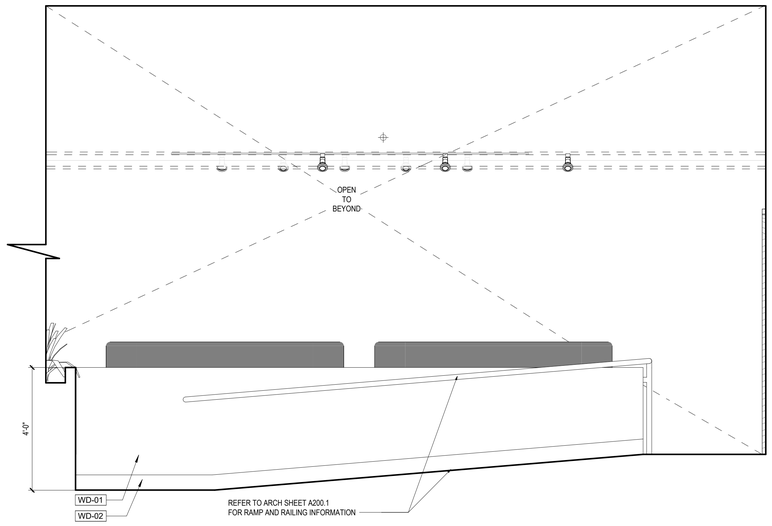


6 RAMP - NORTH
1/2" = 1'-0"

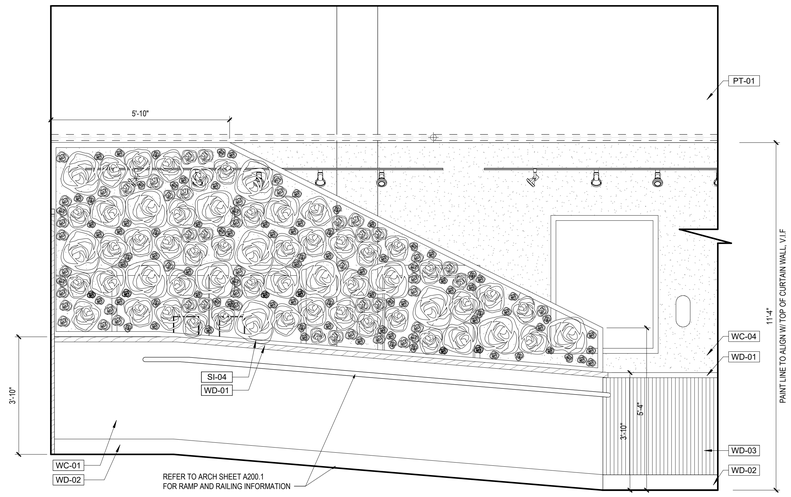


5 RAMP - SOUTH
1/2" = 1'-0"

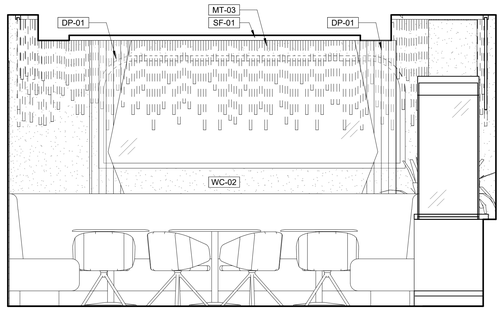


4 PRIVATE LOUNGE - NORTH
1/2" = 1'-0"

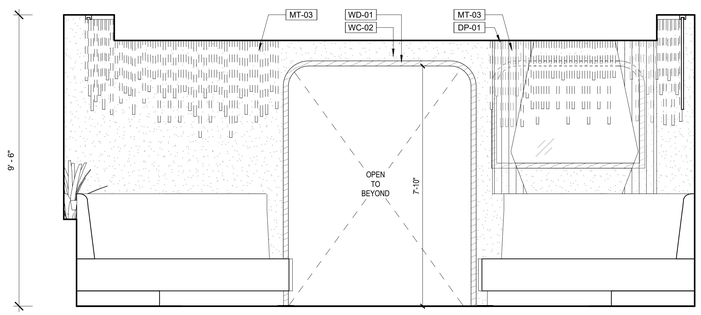

3 PRIVATE LOUNGE - WEST
1/2" = 1'-0"

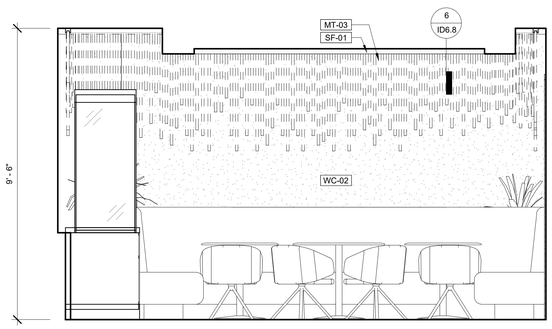

2 PRIVATE LOUNGE - SOUTH
1/2" = 1'-0"

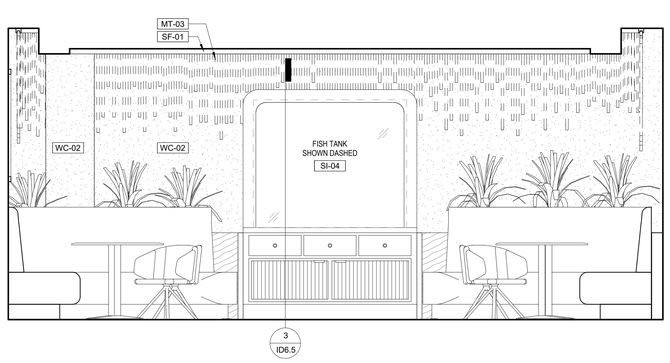

1 PRIVATE LOUNGE - EAST
1/2" = 1'-0"

DOB STAMP

NO.	REVISION/SUBMISSIONS	DATE
1	ID DD ISSUANCE	1/20/2026
2	FOR REVIEW	2/13/2026
3	FOR LL REVIEW	3/11/2026
4	FOR LL REVIEW	3/19/2026
5	FOR PERMIT	4/17/2026
6	ID CD ISSUANCE	4/28/2026

DRAWN BY: FH | CHECKED BY: DT

DATE OF SIGNATURE: 04/17/2026
EXPIRATION DATE: 12/31/2026
SEAL

ENGINEER

LOCATION:
KITCHEN & KOCKTAILS
500 PORT OF NEW ORLEANS
NEW ORLEANS, LA 70130


CBD | ARCHITECTS
Chicago Building Design, P.C.
860 N. Lake Shore Drive, #14L, Chicago, Illinois 60654
3241 St. Thomas Street, New Orleans, LA 70115
p: 312.492.9044 f:312.492.9044
e:info@cbdarchitects.com

DRAWING TITLE:
INTERIOR ELEVATIONS


PROJECT
25.C.28

FOR CONSTRUCTION


ID5.3
SHEET

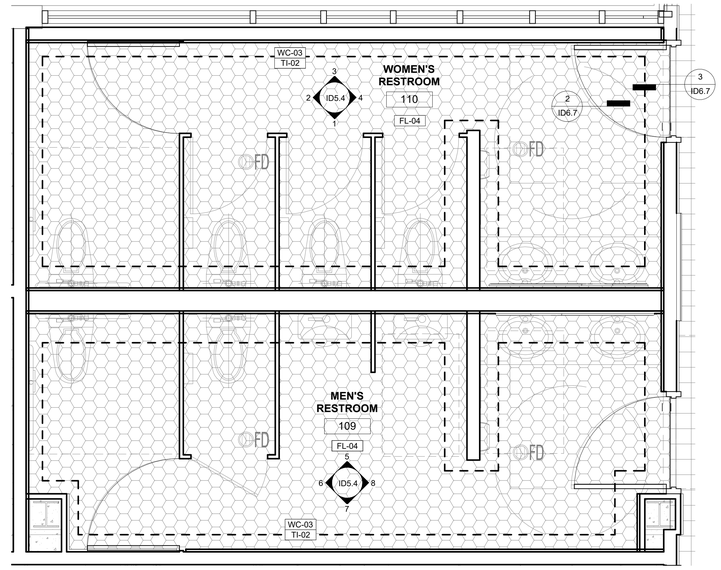


9 ENLARGED RESTROOM
1/2" = 1'-0"

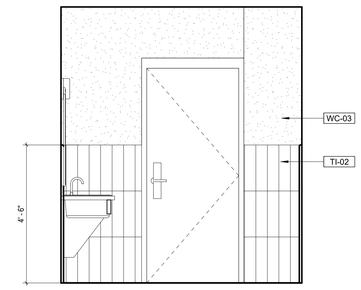


8 M RESTROOM - NORTH ELEVATION
1/2" = 1'-0"

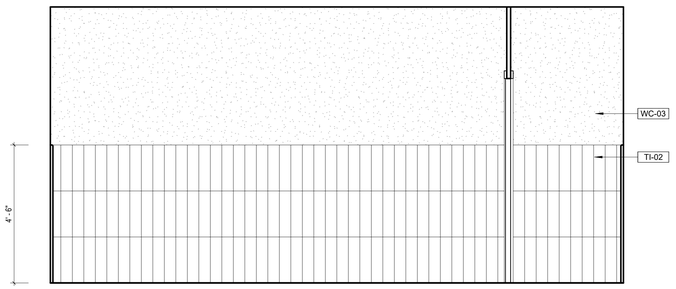


7 M RESTROOM - EAST ELEVATION
1/2" = 1'-0"

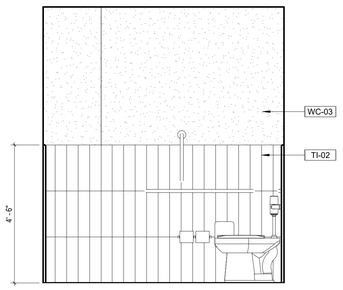


6 M RESTROOM - SOUTH ELEVATION
1/2" = 1'-0"

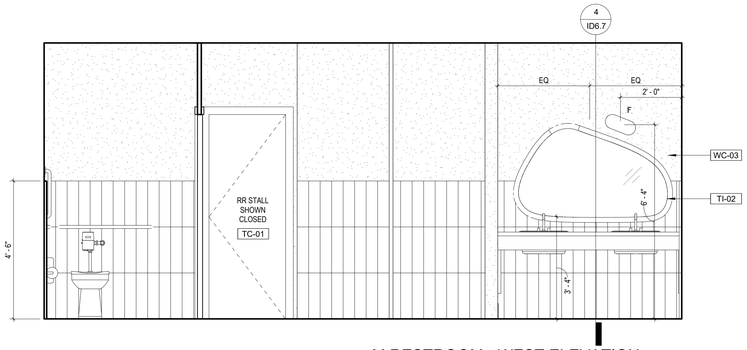


5 M RESTROOM - WEST ELEVATION
1/2" = 1'-0"

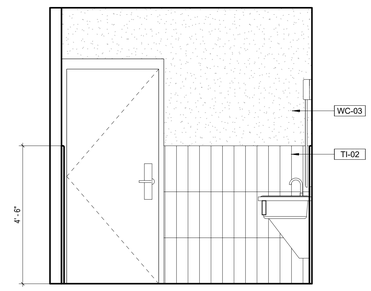


4 W RESTROOM - NORTH ELEVATION
1/2" = 1'-0"

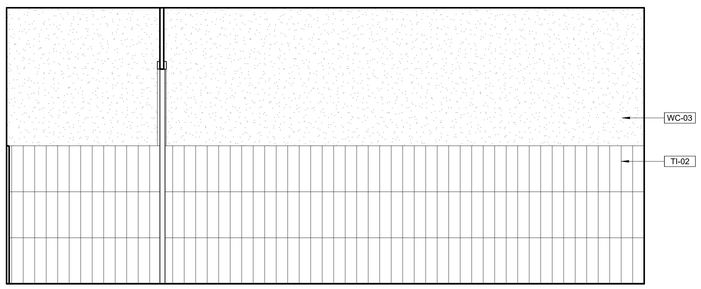

3 W RESTROOM - WEST ELEVATION
1/2" = 1'-0"

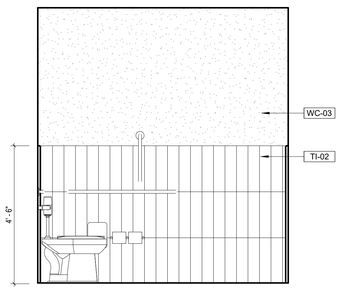

2 W RESTROOM - SOUTH ELEVATION
1/2" = 1'-0"

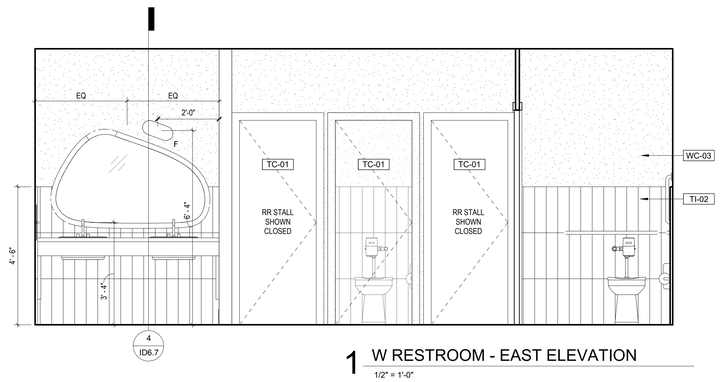

1 W RESTROOM - EAST ELEVATION
1/2" = 1'-0"

DOB STAMP

NO.	REVISION/SUBMISSIONS	DATE
1	ID DD ISSUANCE	1/20/2026
3	FOR LL REVIEW	3/11/2026
4	FOR LL REVIEW	3/19/2026
5	FOR PERMIT	4/17/2026
6	ID CD ISSUANCE	4/28/2026

DRAWN BY: FH CHECKED BY: DT

DATE OF SIGNATURE: 04/17/2026
EXPIRATION DATE: 12/31/2026
SEAL

ENGINEER

LOCATION:
KITCHEN & KOCKTAILS
500 PORT OF NEW ORLEANS
NEW ORLEANS, LA 70130


CBD | ARCHITECTS
Chicago Building Design, P.C.
860 N. Lake Shore Drive, #14L, Chicago, Illinois 60654
3241 St. Thomas Street, New Orleans, LA 70115
p: 312.492.9044 f:312.492.9044
e:info@cbdarchitects.com

DRAWING TITLE:
RESTROOM ELEVATIONS

PROJECT
25.C.28


FOR CONSTRUCTION

ID5.4
SHEET

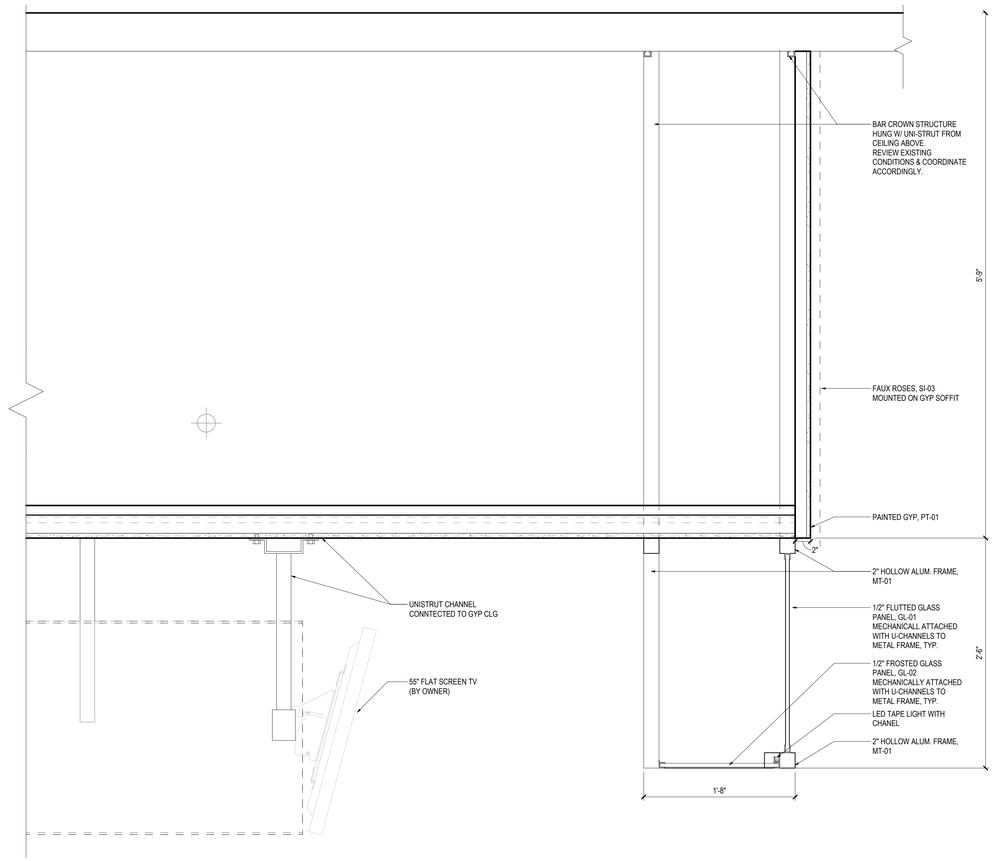


4 SECTION - BAR CROWN

1 1/2" = 1'-0"

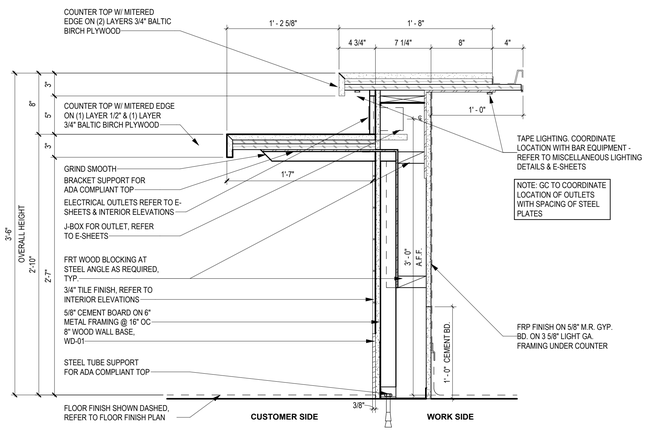


3 SECTION - ADA BAR

1 1/2" = 1'-0"

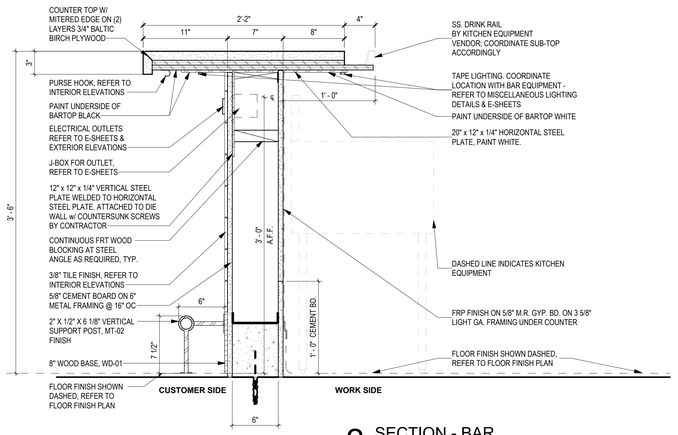

2 SECTION - BAR

1 1/2" = 1'-0"

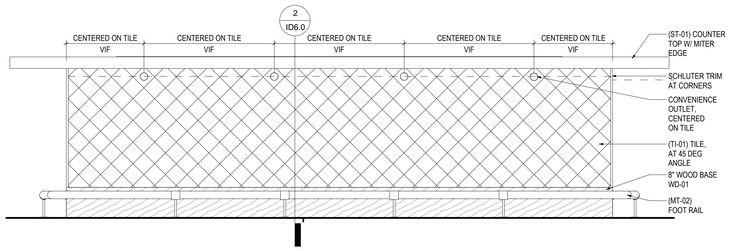

1 ENLARGED ELEVATION - BAR

3/4" = 1'-0"

DOB STAMP

NO.	REVISION/SUBMISSIONS	DATE
3	FOR LL REVIEW	3/11/2026
4	FOR LL REVIEW	3/19/2026
5	FOR PERMIT	4/17/2026
6	ID CD ISSUANCE	4/28/2026

DRAWN BY: FH | CHECKED BY: DT

DATE OF SIGNATURE: 04/17/2026
EXPIRATION DATE: 12/31/2026
SEAL

ENGINEER

LOCATION:
KITCHEN & KOCKTAILS
500 PORT OF NEW ORLEANS
NEW ORLEANS, LA 70130


CBD | ARCHITECTS
Chicago Building Design, P.C.
860 N. Lake Shore Drive, # 14L, Chicago, Illinois 60654
3241 St. Thomas Street, New Orleans, LA 70115
p: 312.492.9044 f:312.492.9044
e:info@cbdarchitects.com

DRAWING TITLE:
MILLWORK DETAILS

PROJECT:
25.C.28


FOR CONSTRUCTION

ID6.0
SHEET

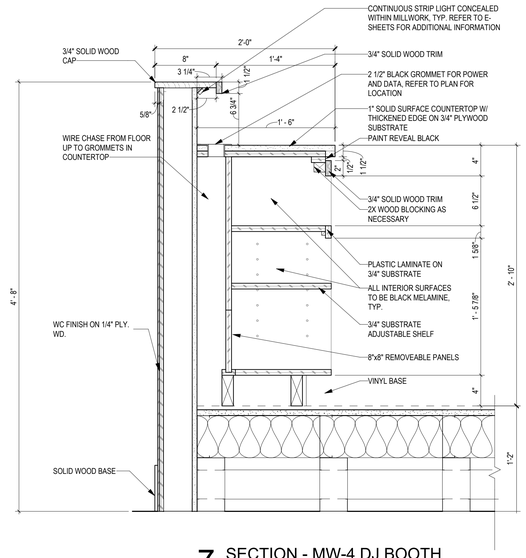


7 SECTION - MW-4 DJ BOOTH

1 1/2" = 1'-0"

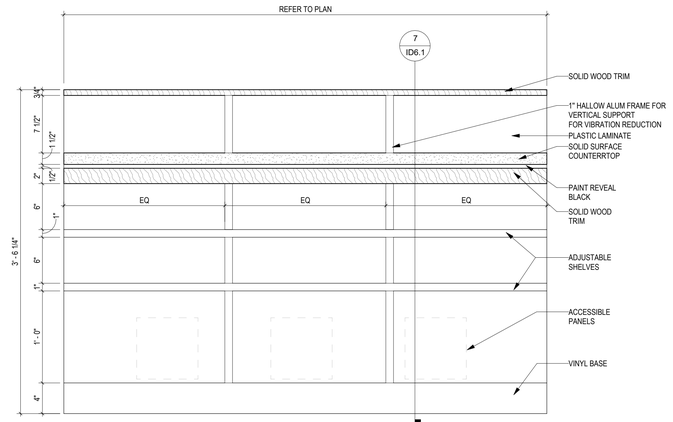


6 ENLARGED ELEV. - MW-4 DJ BOOTH

1 1/2" = 1'-0"

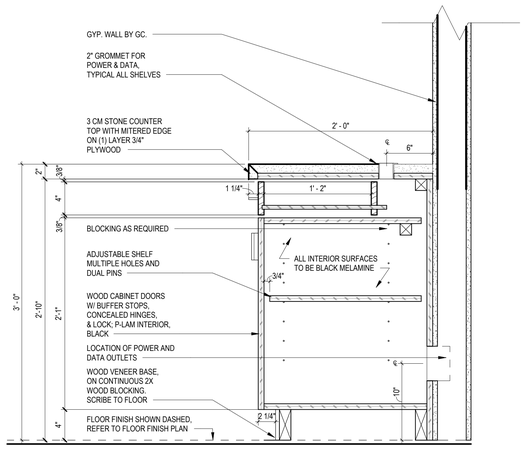


5 SECTION - SERVICE STATION

1 1/2" = 1'-0"

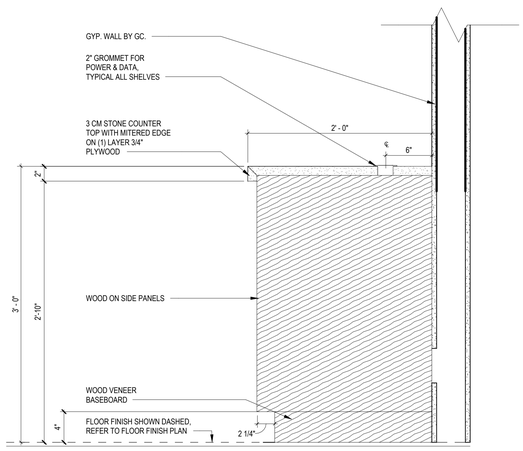


4 ENLARGED ELEV. - SERVICE STATION

1 1/2" = 1'-0"

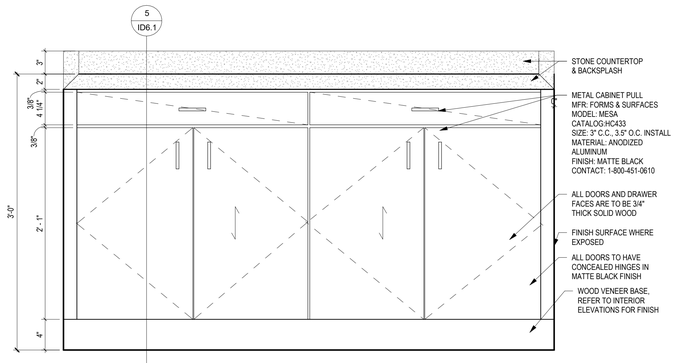


3 ENLARGED ELEV. - MW-5 & MW-6 SERVICE STATION

1 1/2" = 1'-0"

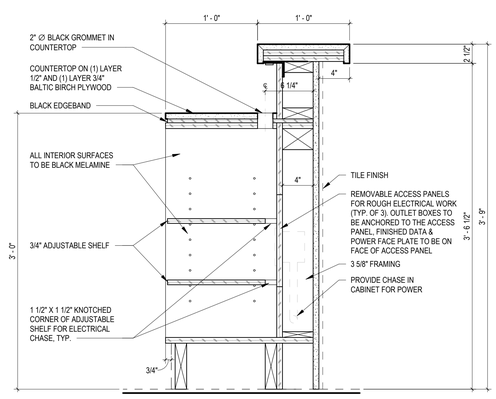

2 SECTION - MW-1 HOST DESK

1 1/2" = 1'-0"

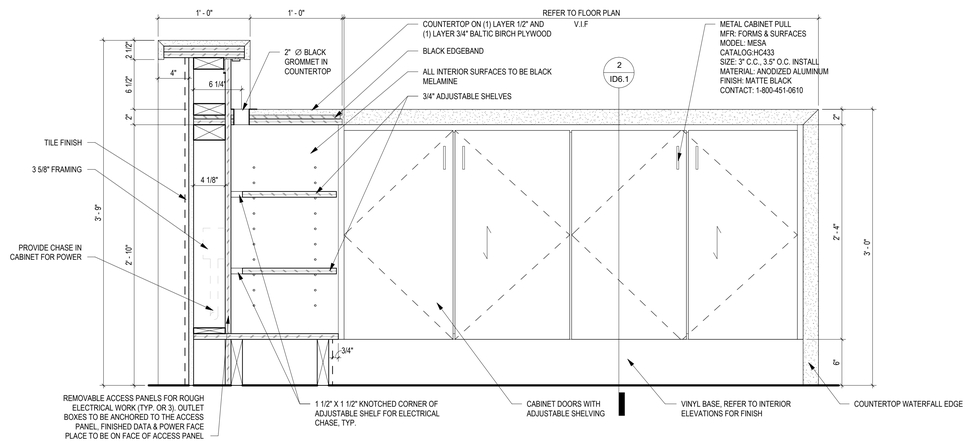

1 ENLARGED ELEV. - MW-1 HOST DESK

1 1/2" = 1'-0"

DOB STAMP

NO.	REVISION/SUBMISSIONS	DATE
3	FOR LL REVIEW	3/11/2026
4	FOR LL REVIEW	3/19/2026
5	FOR PERMIT	4/17/2026
6	ID CD ISSUANCE	4/28/2026

DRAWN BY: FH CHECKED BY: DT

LOUISIANA STATE BD. OF EXAMINERS REGISTERED ARCHITECT

DATE OF SIGNATURE: 04/17/2026
EXPIRATION DATE: 12/31/2026

SEAL

ENGINEER

LOCATION:

KITCHEN & KOCKTAILS
500 PORT OF NEW ORLEANS
NEW ORLEANS, LA 70130

CBD | ARCHITECTS
Chicago Building Design, P.C.
860 N. Lake Shore Drive, # 14L, Chicago, Illinois 60654
3241 St. Thomas Street, New Orleans, LA 70115
p: 312.492.9044 f:312.492.9044
e:info@cbdarchitects.com

DRAWING TITLE:

MILLWORK DETAILS


PROJECT:

25.C.28


FOR CONSTRUCTION

ID6.1


SHEET

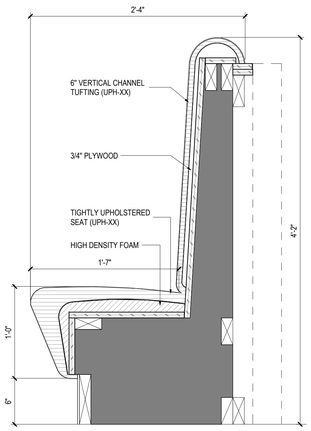


5 SECTION - BANQUETTE
1 1/2" = 1'-0"

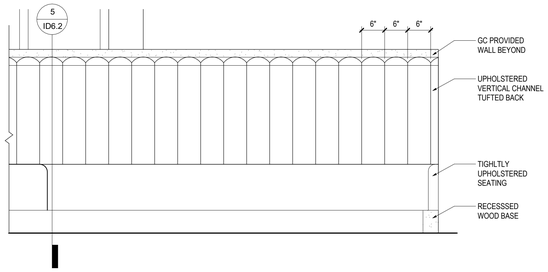


4 ENLARGED ELEV. - B-02 DINING BANQUETTE
3/4" = 1'-0"

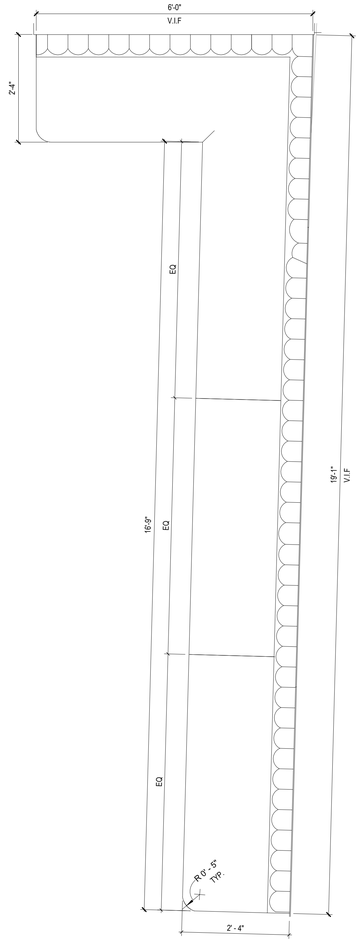

3 ENLARGED PLAN - B-03 DINING BANQUETTE
3/4" = 1'-0"

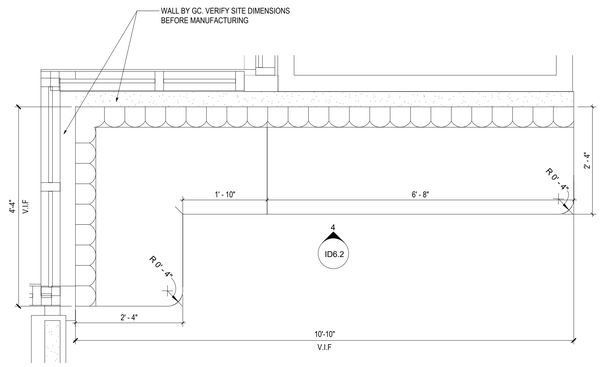

2 ENLARGED PLAN - B-02 DINING BANQUETTE
3/4" = 1'-0"

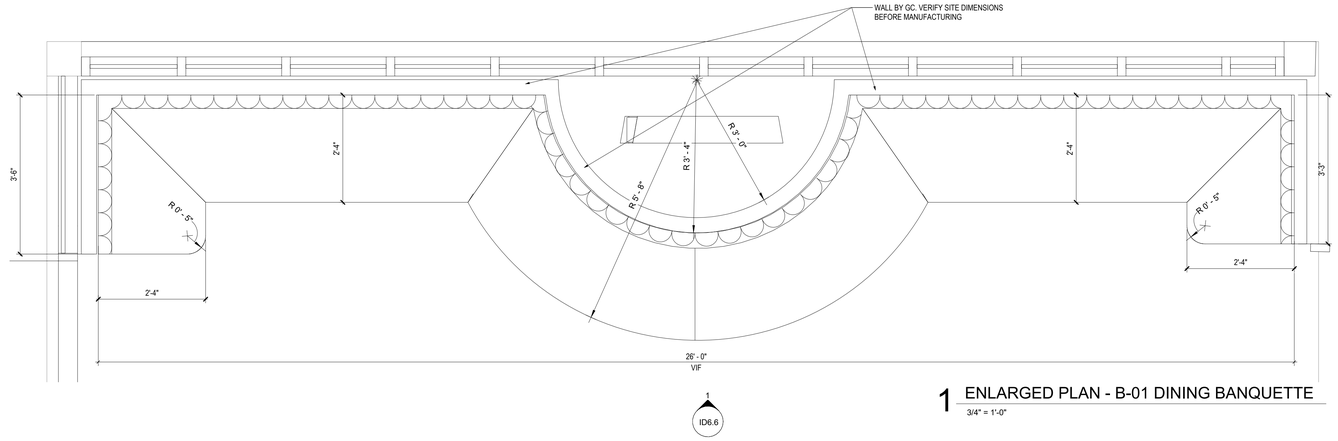

1 ENLARGED PLAN - B-01 DINING BANQUETTE
3/4" = 1'-0"

DOB STAMP

NO.	REVISION/SUBMISSIONS	DATE
3	FOR LL REVIEW	3/11/2026
4	FOR LL REVIEW	3/19/2026
5	FOR PERMIT	4/17/2026
6	ID CD ISSUANCE	4/28/2026

DRAWN BY: FH | CHECKED BY: DT

LICENSED ARCHITECT — STATE OF LOUISIANA

DATE OF SIGNATURE: 04/17/2026
EXPIRATION DATE: 12/31/2026
SEAL

ENGINEER

LOCATION:
KITCHEN & KOCKTAILS
500 PORT OF NEW ORLEANS
NEW ORLEANS, LA 70130


CBD | ARCHITECTS
Chicago Building Design, P.C.
860 N. Lake Shore Drive, #14L, Chicago, Illinois 60654
3241 St. Thomas Street, New Orleans, LA 70115
p: 312.492.9044 f:312.492.9044
e:info@cbdarchitects.com

DRAWING TITLE:
MILLWORK DETAILS

PROJECT
25.C.28


FOR CONSTRUCTION

ID6.2
SHEET

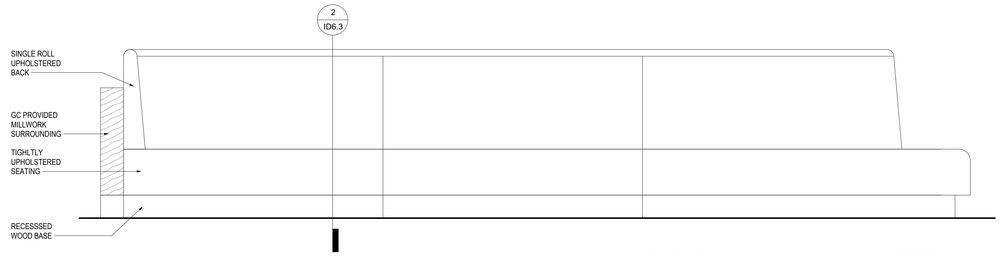


4 ENLARGED ELEV. - B-04 DINING BANQUETTE

3/4" = 1'-0"

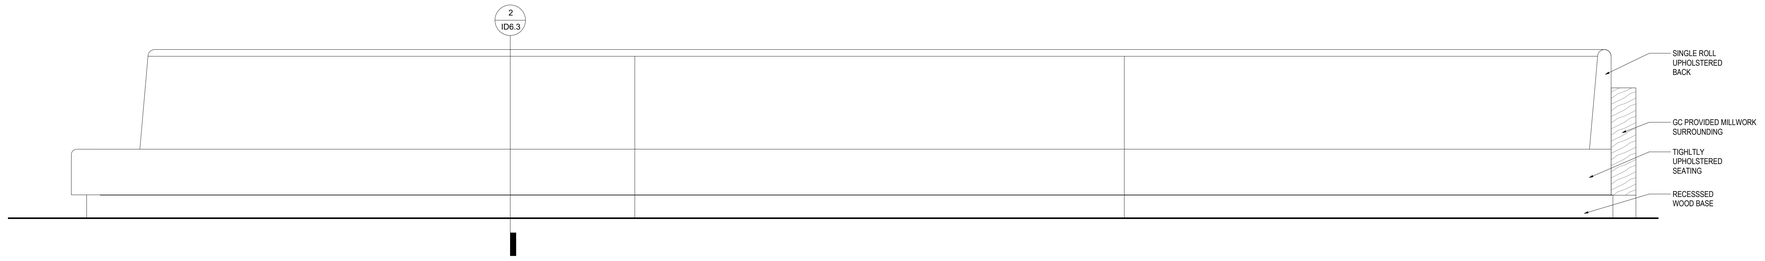


3 ENLARGED ELEV. - B-04 DINING BANQUETTE

3/4" = 1'-0"

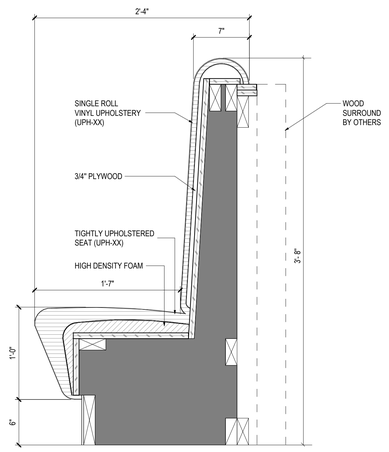

2 SECTION - B-04 DINING BANQUETTE

1 1/2" = 1'-0"

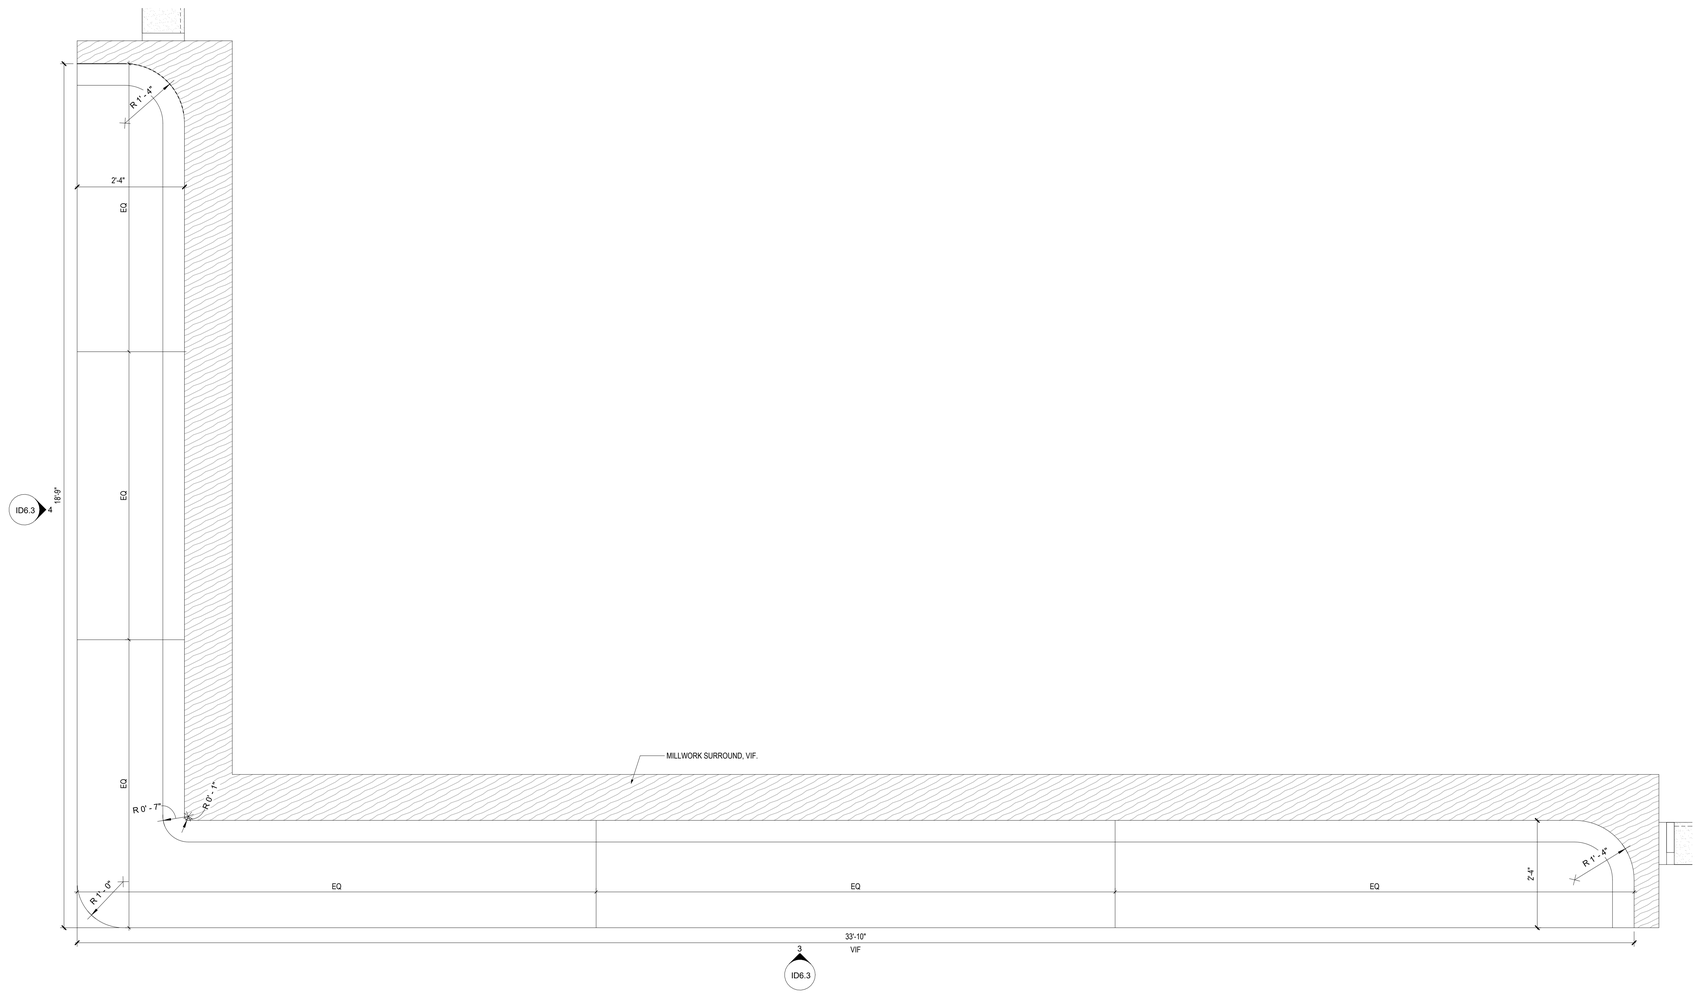

1 ENLARGED PLAN - B-04 DINING BANQUETTE

3/4" = 1'-0"

DOB STAMP

NO.	REVISION/SUBMISSIONS	DATE
3	FOR LL REVIEW	3/11/2026
4	FOR LL REVIEW	3/19/2026
5	FOR PERMIT	4/17/2026
6	ID CD ISSUANCE	4/28/2026

DRAWN BY: FH | CHECKED BY: DT

DATE OF SIGNATURE: 04/17/2026
EXPIRATION DATE: 12/31/2026

SEAL

ENGINEER

LOCATION:

KITCHEN & KOCKTAILS
500 PORT OF NEW ORLEANS
NEW ORLEANS, LA 70130

CBD | ARCHITECTS
Chicago Building Design, P.C.
860 N. Lake Shore Drive, #14L, Chicago, Illinois 60654
3241 St. Thomas Street, New Orleans, LA 70115
p: 312.492.9044 f:312.492.9044
e:info@cbdarchitects.com

DRAWING TITLE:


MILLWORK DETAILS

PROJECT **25.C.28**


FOR CONSTRUCTION

ID6.3

SHEET

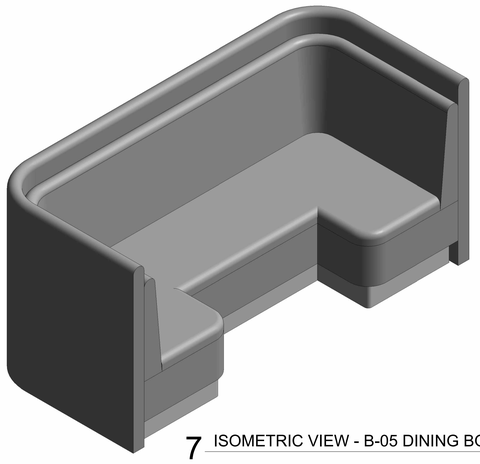


7 ISOMETRIC VIEW - B-05 DINING BOOTH

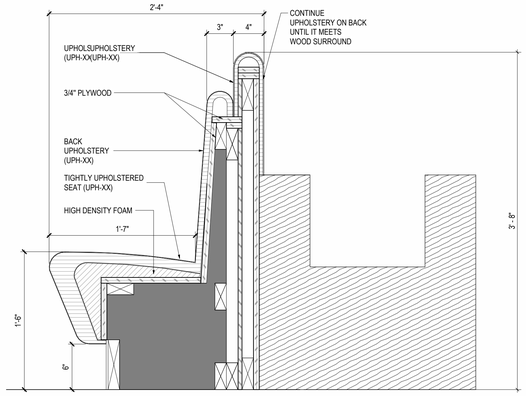


6 SECTION - B-05 DINING BOOTH W. PLANTER

1 1/2" = 1'-0"

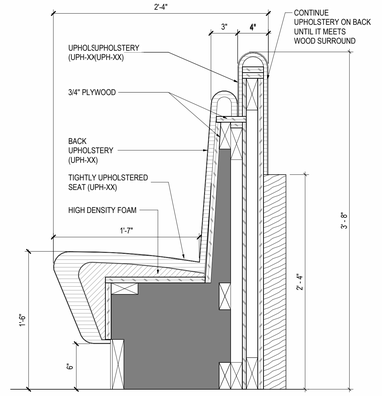


5 SECTION - B-05 DINING BOOTH

1 1/2" = 1'-0"

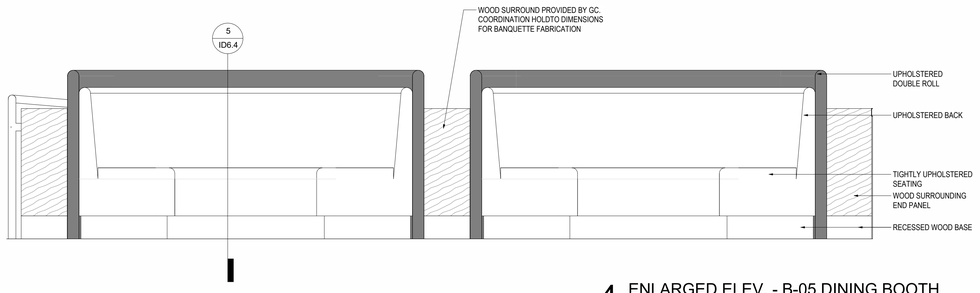


4 ENLARGED ELEV. - B-05 DINING BOOTH

3/4" = 1'-0"

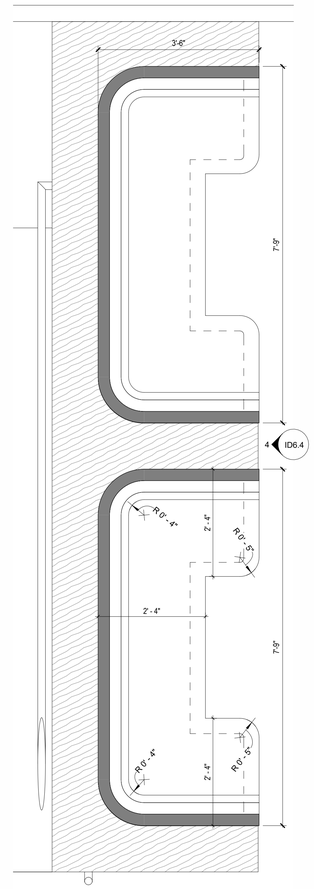


3 ENLARGED PLAN - B-05 DINING BOOTH

3/4" = 1'-0"

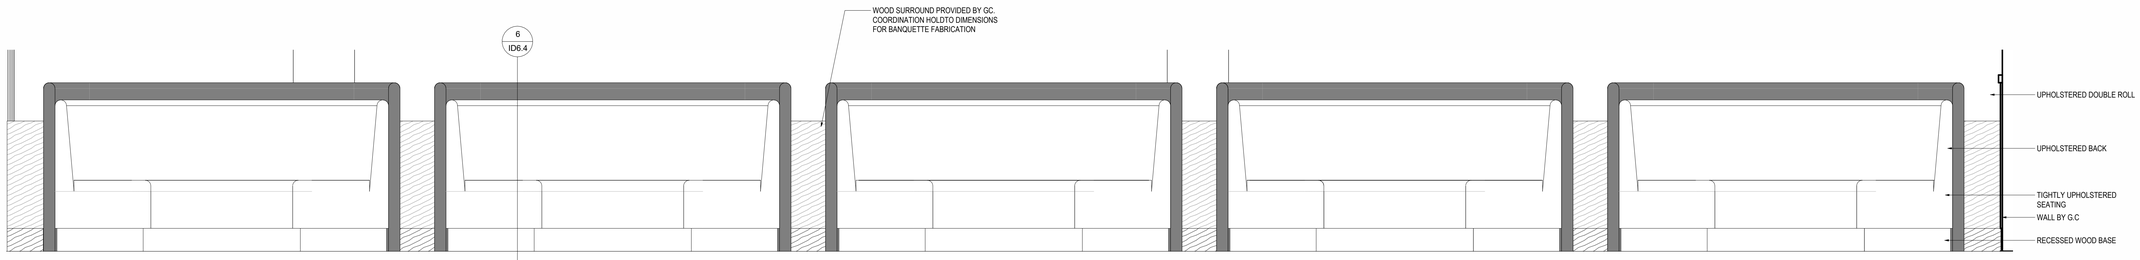

2 ENLARGED ELEV. - B-05 DINING BOOTH

3/4" = 1'-0"

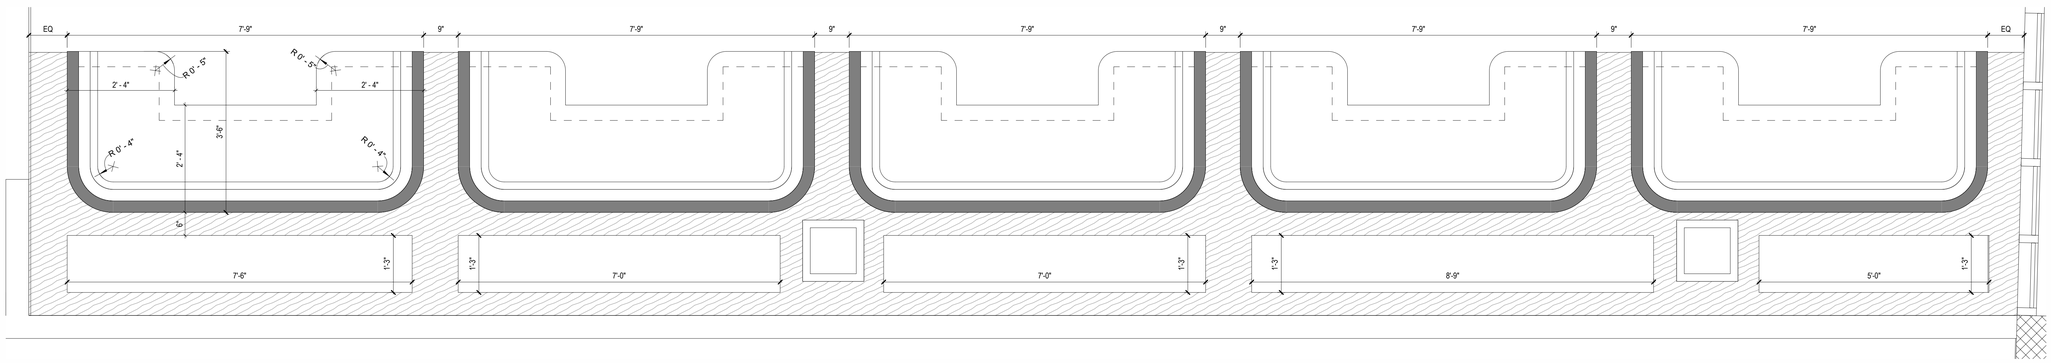

1 ENLARGED PLAN - B-05 DINING BOOTH

3/4" = 1'-0"

DOB STAMP

NO.	REVISION/SUBMISSIONS	DATE
3	FOR LL REVIEW	3/11/2026
4	FOR LL REVIEW	3/19/2026
5	FOR PERMIT	4/17/2026
6	ID CD ISSUANCE	4/28/2026

DRAWN BY: FH CHECKED BY: DT

DATE OF SIGNATURE: 04/17/2026
EXPIRATION DATE: 12/31/2026

SEAL

ENGINEER

LOCATION:

KITCHEN & KOCKTAILS
500 PORT OF NEW ORLEANS
NEW ORLEANS, LA 70130

CBD | ARCHITECTS
Chicago Building Design, P.C.
860 N. Lake Shore Drive, # 14L, Chicago, Illinois 60654
3241 St. Thomas Street, New Orleans, LA 70115
p: 312.492.9044 f:312.492.9044
e:info@cbdarchitects.com

DRAWING TITLE:

MILLWORK DETAILS

PROJECT:

25.C.28


FOR CONSTRUCTION

ID6.4

SHEET




6 ISOMETRIC VIEW - B-06 PDR BANQUETTE

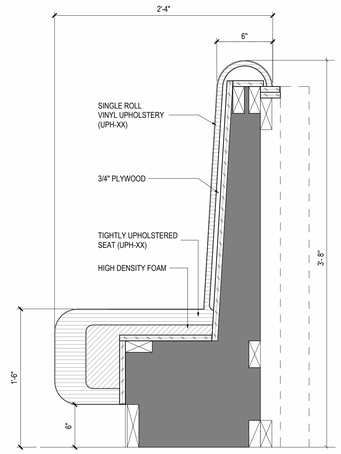


5 SECTION - B-06 PDR BANQUETTE

1 1/2" = 1'-0"

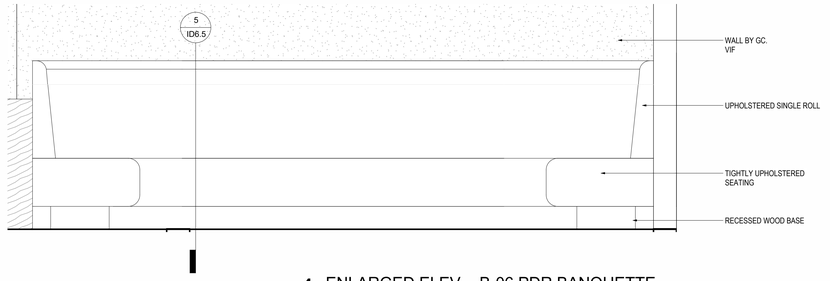


4 ENLARGED ELEV. - B-06 PDR BANQUETTE

3/4" = 1'-0"

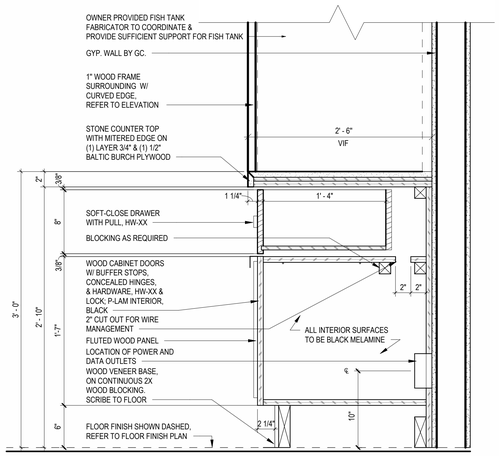


3 SECTION - MW-07 FISH TANK CREDENZA

1 1/2" = 1'-0"

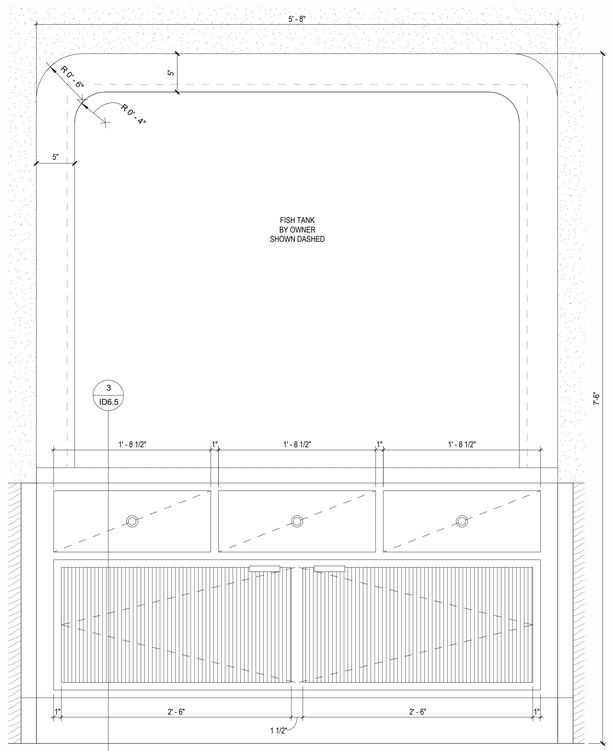

2 ENLARGED ELEV. MW-07 FISH TANK CREDENZA

1 1/2" = 1'-0"

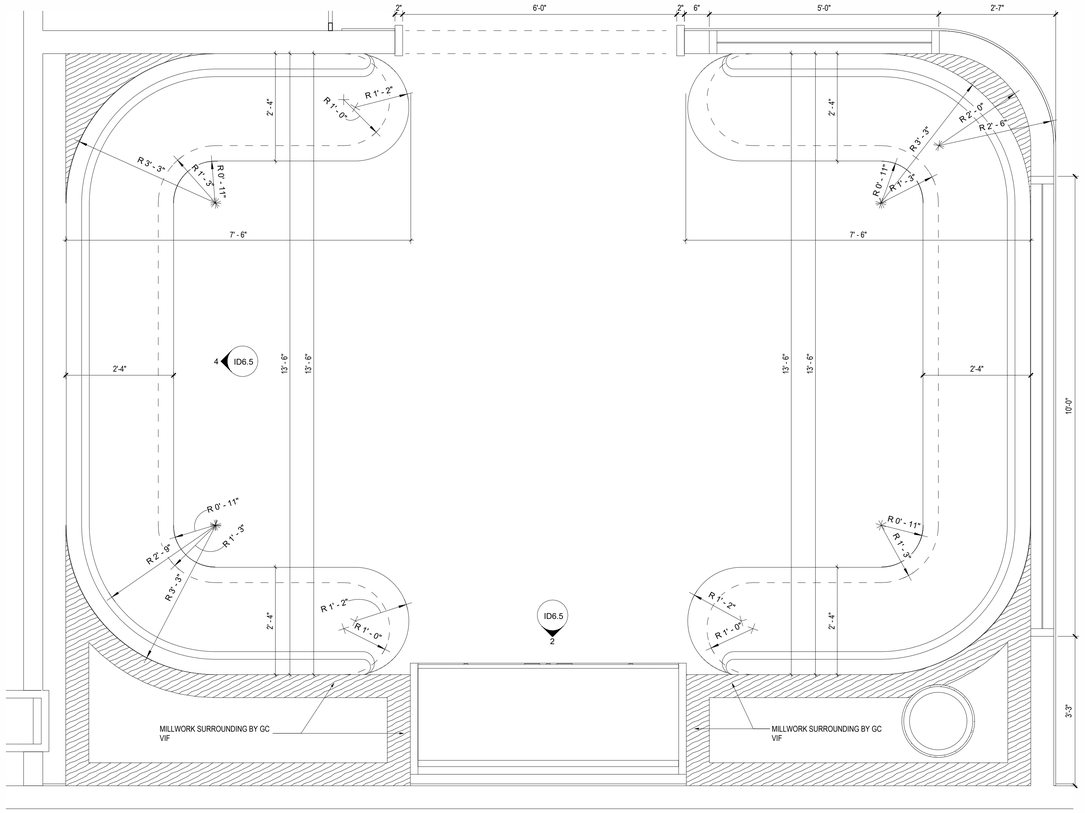

1 ENLARGED PLAN - B-06 PDR BANQUETTE

3/4" = 1'-0"

DOB STAMP

NO.	REVISION/SUBMISSIONS	DATE
3	FOR LL REVIEW	3/11/2026
4	FOR LL REVIEW	3/19/2026
5	FOR PERMIT	4/17/2026
6	ID CD ISSUANCE	4/28/2026

DRAWN BY: FH | CHECKED BY: DT

THOMAS CHEEMA — REGISTERED ARCHITECT — STATE OF LOUISIANA

DATE OF SIGNATURE: 04/17/2026
EXPIRATION DATE: 12/31/2026

SEAL

ENGINEER

LOCATION:
KITCHEN & KOCKTAILS
500 PORT OF NEW ORLEANS
NEW ORLEANS, LA 70130

CBD | ARCHITECTS
Chicago Building Design, P.C.
860 N. Lake Shore Drive, #14L, Chicago, Illinois 60654
3241 St. Thomas Street, New Orleans, LA 70115
p: 312.492.9044 f:312.492.9044
e:info@cbdarchitects.com

DRAWING TITLE:
MILLWORK DETAILS

PROJECT
25.C.28

FOR CONSTRUCTION

ID6.5

SHEET

DOB STAMP

NO.	REVISION/SUBMISSIONS	DATE
3	FOR LL REVIEW	3/11/2026
4	FOR LL REVIEW	3/19/2026
5	FOR PERMIT	4/17/2026
6	ID CD ISSUANCE	4/28/2026

DRAWN BY: FH | CHECKED BY: DT



DATE OF SIGNATURE: 04/17/2026
EXPIRATION DATE: 12/31/2026

SEAL

ENGINEER

LOCATION:

KITCHEN & KOCKTAILS
500 PORT OF NEW ORLEANS
NEW ORLEANS, LA 70130

CBD | ARCHITECTS
Chicago Building Design, P.C.
860 N. Lake Shore Drive, #14L, Chicago, Illinois 60654
3241 St. Thomas Street, New Orleans, LA 70115
p: 312.492.9044 f:312.492.9044
e:info@cbdarchitects.com

DRAWING TITLE:


MISC. DETAILS

PROJECT **25.C.28**


FOR CONSTRUCTION

ID6.6


SHEET

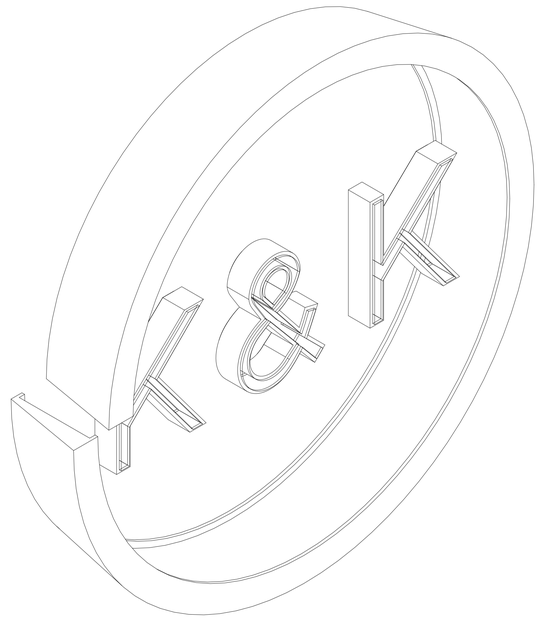


2 ISOMETRIC VIEW - K & K FOUNTAIN

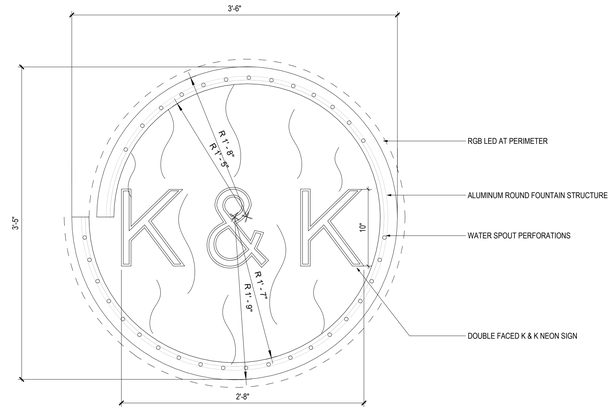


1 ENLARGED ELEV. - K & K FOUNTAIN
1 1/2" = 1'-0"

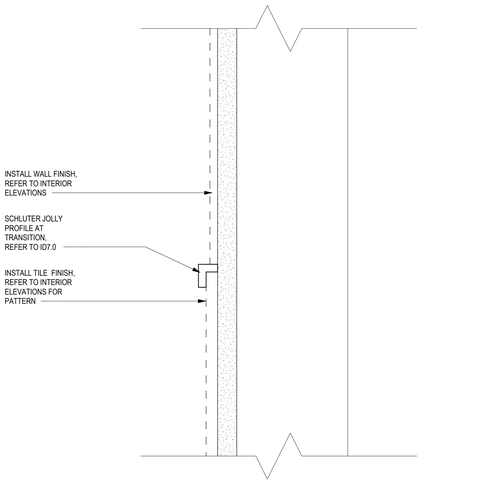


7 TILE DETAIL - TOP SCHLUTER
6" = 1'-0"

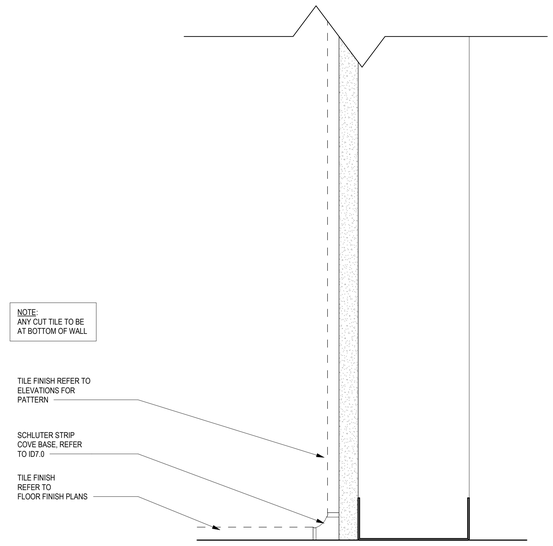


6 TILE DETAIL - COVE SCHLUTER
6" = 1'-0"

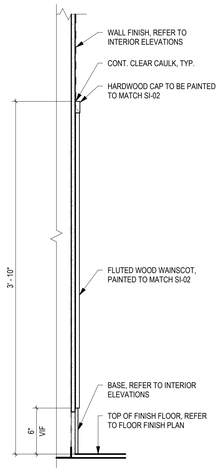


5 WAINSCOT DETAIL
1 1/2" = 1'-0"

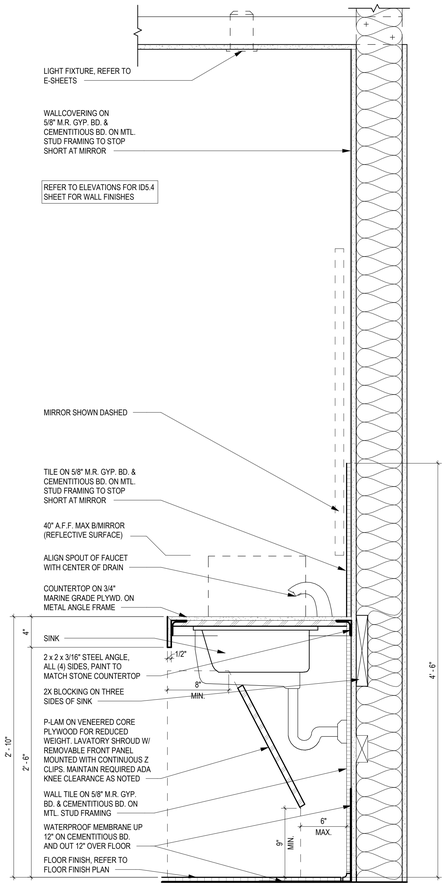


4 TYP. LAB. DETAIL
1 1/2" = 1'-0"

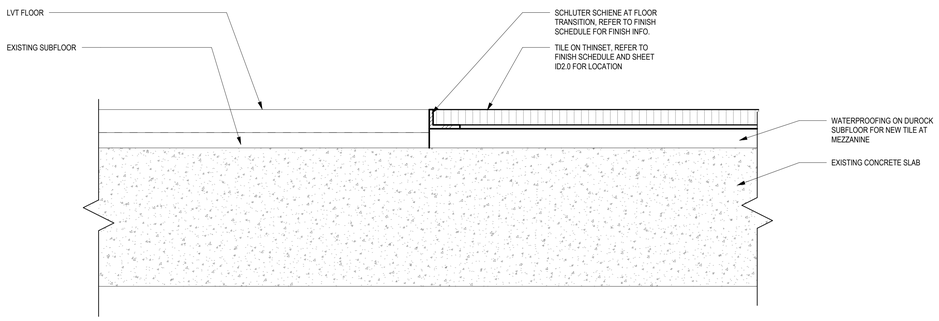

3 TILE TO LVT
6" = 1'-0"

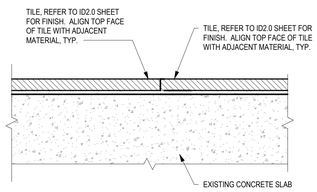

2 TILE TO TILE
6" = 1'-0"

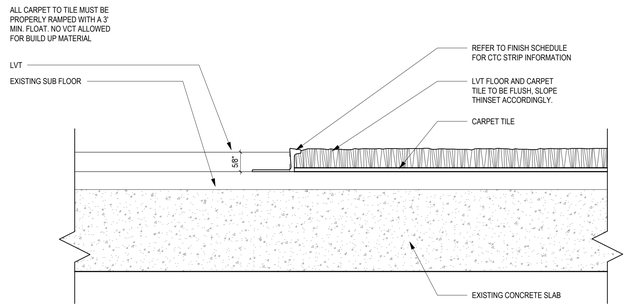

1 CARPET TO LVT TRANSITION
6" = 1'-0"

DOB STAMP

NO.	REVISION/SUBMISSIONS	DATE
3	FOR LL REVIEW	3/11/2026
4	FOR LL REVIEW	3/19/2026
5	FOR PERMIT	4/17/2026
6	ID CD ISSUANCE	4/28/2026

DRAWN BY: FH CHECKED BY: DT

LICENSED ARCHITECT — STATE OF LOUISIANA

DATE OF SIGNATURE: 04/17/2026
EXPIRATION DATE: 12/31/2026
SEAL

ENGINEER

LOCATION:
KITCHEN & KOCKTAILS
500 PORT OF NEW ORLEANS
NEW ORLEANS, LA 70130


CBD | ARCHITECTS
Chicago Building Design, P.C.
860 N. Lake Shore Drive, #14L, Chicago, Illinois 60654
3241 St. Thomas Street, New Orleans, LA 70115
p: 312.492.9044 f:312.492.9044
e:info@cbdarchitects.com

DRAWING TITLE:
FINISH & MISC. DETAILS


PROJECT **25.C.28**

FOR CONSTRUCTION


ID6.7
SHEET

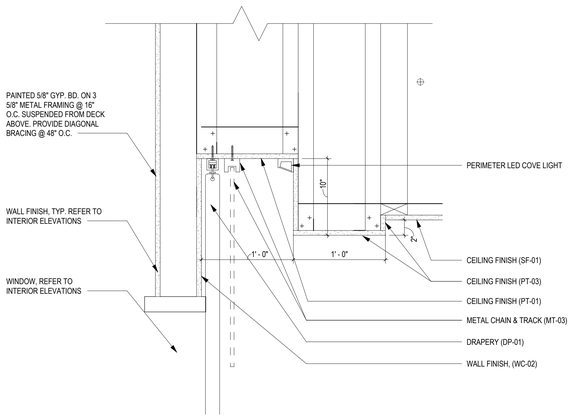


6 METAL CHAIN COVE DETAILS
1 1/2" = 1'-0"

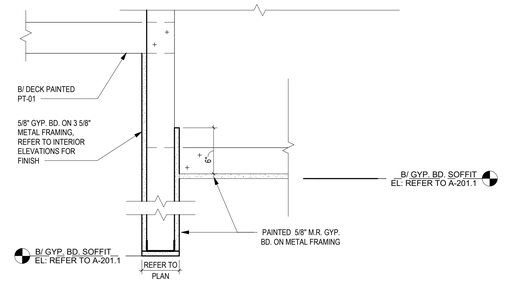


5 GYP. TO OPEN DECK
1 1/2" = 1'-0"

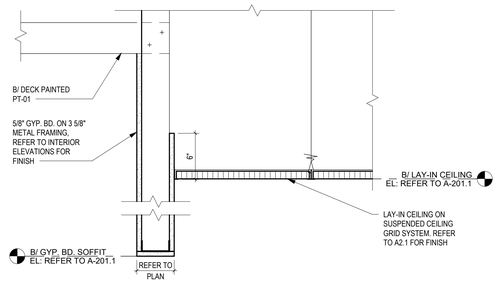


4 ACT TO OPEN DECK
1 1/2" = 1'-0"

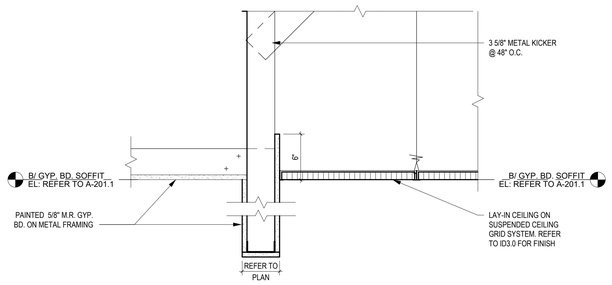

3 ACT TO GYP.
1 1/2" = 1'-0"

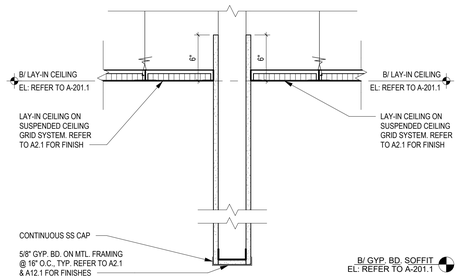

2 ACT TO ACT
1 1/2" = 1'-0"

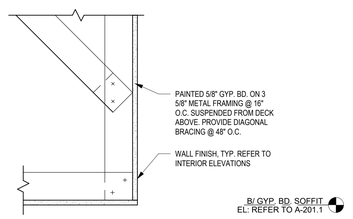

1 GYP. SOFFIT
1 1/2" = 1'-0"

DOB STAMP

NO.	REVISION/SUBMISSIONS	DATE
3	FOR LL REVIEW	3/11/2026
4	FOR LL REVIEW	3/19/2026
5	FOR PERMIT	4/17/2026
6	ID CD ISSUANCE	4/28/2026

DRAWN BY: FH | CHECKED BY: DT

DATE OF SIGNATURE: 04/17/2026
EXPIRATION DATE: 12/31/2026
SEAL

ENGINEER

LOCATION:
KITCHEN & KOCKTAILS
500 PORT OF NEW ORLEANS
NEW ORLEANS, LA 70130

CBD | ARCHITECTS
Chicago Building Design, P.C.
860 N. Lake Shore Drive, #14L, Chicago, Illinois 60654
3241 St. Thomas Street, New Orleans, LA 70115
p: 312.492.9044 f:312.492.9044
e:info@cbdarchitects.com

DRAWING TITLE:
CEILING DETAILS

PROJECT:
25.C.28

FOR CONSTRUCTION

ID6.8
SHEET

IMAGE	CONTROL #	ITEM NAME	AREA	LOCATION	MODEL/STYLE/FINISH/SIZE	MANUFACTURER/ DISTRIBUTOR	CONTACT	PURCHASE/ INSTALL	NOTES
	AT	ACOUSTIC TREATMENT							
	AT-01	ACOUSTIC TREATMENT	THROUGHOUT	CEILING	PRODUCT NAME:K13 - SP COLOR NAME:BLACK FINISH: BLACK THICKNESS: 25 MM INSTALL TYPE:SPRAY NRC RATING: >0.9	SONASPRAY OR SIMILAR	GENERAL CONTRACTOR TO SUBMIT SAMPLE TO DESIGNER FOR APPROVAL	CFCI	GENERAL CONTRACTOR TO SUBMIT SAMPLE TO DESIGNER FOR APPROVAL
	BA	BATHROOM ACCESSORIES							
	BA-01	GRAB BAR (36")	RESTROOM	WALL	PRODUCT NAME: PURIST 36" GRAB BAR PRODUCT #: K-11895-BL COLOR NAME: MATTE BLACK FINISH: MATTE DIMENSIONS (L x W x H): 36" ADA COMPLIANT: Y	KOHLER	MICHELLE BERNARDI Michelle.bernardi@kohler.com	CFCI	GENERAL CONTRACTOR TO PROVIDE CUT SHEET TO DESIGNER FOR APPROVAL
	BA-02	GRAB BAR (42")	RESTROOM	WALL	PRODUCT NAME: PURIST 42" GRAB BAR PRODUCT #: K-11896-BL COLOR NAME: MATTE BLACK FINISH: MATTE DIMENSIONS (L x W x H): 42" ADA COMPLIANT: Y	KOHLER	MICHELLE BERNARDI Michelle.bernardi@kohler.com	CFCI	GENERAL CONTRACTOR TO PROVIDE CUT SHEET TO DESIGNER FOR APPROVAL
	BA-03	TOILET TISSUE HOLDER	RESTROOM	WALL	PRODUCT NAME: SURFACE MOUNTED TOILET TISSUE DISPENSER AND UTILITY SHELF PRODUCT #: B-540-MBLK COLOR NAME: BLACK FINISH: MATTE DIMENSIONS (L x W x H): 3-3/4" x 11" x 3-3/4" ADA COMPLIANT:Y	BOBRICK		CFCI	GENERAL CONTRACTOR TO PROVIDE CUT SHEET TO DESIGNER FOR APPROVAL
	BA-04	PAPER TOWEL HOLDER & RUBBISH	RESTROOM	WALL	PRODUCT NAME: SEMI RECESS PAPER TOWEL HOLDER AND WASTE BASKET PRODUCT #: B-3944-MBLK COLOR NAME: BLACK FINISH: MATTE DIMENSIONS (L x W x H): 13" x 62" x 5" ADA COMPLIANT: Y	BOBRICK		CFCI	GENERAL CONTRACTOR TO PROVIDE CUT SHEET TO DESIGNER FOR APPROVAL
	BA-05	SOAP DISPENSER	RESTROOM	COUNTERTOP	PRODUCT NAME: ELTON BLACKEN STAINLESS STEEL SOAP PUMP PRODUCT #: 253843 COLOR NAME: BLACKENED DIMENSIONS (L x W x H): 7.5"H x 2.5"DIA.	CBD2		CFCI	GENERAL CONTRACTOR TO PROVIDE CUT SHEET TO DESIGNER FOR APPROVAL
	BA-06	SANITARY NAPKIN HOLDER	RESTROOM	WALL	PRODUCT NAME: SANITARY NAPKIN DISPOSAL PRODUCT #: 0852-41 COLOR NAME: MATTE BLACK FINISH: MATTE DIMENSIONS (L x W x H): 7-7/8" x 9-11/16" x 4" ADA COMPLIANT: Y	AMERICAN SPECIALTIES INC.		CFCI	GENERAL CONTRACTOR TO PROVIDE CUT SHEET TO DESIGNER FOR APPROVAL
	CL	CEILINGS							
	CL-01	ACT	BOH	CEILING	PRODUCT NAME: 2'x4' GRID SINGLE SPAN ACOUSTICAL MODEL COLOR NAME: WHITE DIMENSIONS (L x W): 2'x4' THICKNESS: 3/4" INSTALL TYPE: PERIMETER ATTACHEMENT EDGE/TRIM DETAIL: 15/16" NRC RATING: 0.70 NOTES: WITH HOSPITAL-GRADE ULTIMA HEALTH ZONE CEILING TILES, OR SIMILAR	ARMSTRONG	-	CFCI	GENERAL CONTRACTOR TO SUBMIT CUT SHEET & SAMPLE TO DESIGNER FOR APPROVAL

IMAGE	CONTROL #	ITEM NAME	AREA	LOCATION	MODEL/STYLE/FINISH/SIZE	MANUFACTURER/ DISTRIBUTOR	CONTACT	PURCHASE/ INSTALL	NOTES
	DH	DOOR HARDWARE							
	DH-01	DOOR PULL	104,105,106,107	DOOR	PRODUCT NAME: 8" CENTERS SMOOTH HERCULES DOOR PULL PRODUCT #: 8480US19 COLOR: BLACK FINISH: FLAT DIMENSIONS (L x W x H): 8 5/8" x 1 1/16"	EMTEK		CFCI	GENERAL CONTRACTOR TO SUBMIT CUT SHEET TO DESIGNER FOR APPROVAL
	DH-02	DOOR PUSH PLATE	104,105,106,107	DOOR	PRODUCT NAME: MODERN PUSH PLATE PRODUCT #: 86436US19 COLOR: BLACK FINISH: FLAT DIMENSIONS (L x W x H): 12" x 3"	EMTEK		CFCI	GENERAL CONTRACTOR TO SUBMIT CUT SHEET TO DESIGNER FOR APPROVAL
	DH-03	DOOR KICK PLATE	104,105,106,107	DOOR	PRODUCT NAME: DELTANA KICK PLATE PRODUCT #:KP634U19 COLOR: BLACK DIMENSIONS (L x W x H): 8" x 34" x 0.1" *FOR 36" DOOR	DELTANA		CFCI	GENERAL CONTRACTOR TO SUBMIT CUT SHEET TO DESIGNER FOR APPROVAL
 ACTUAL FINISH→	DH-04	DOOR STOPPER	104,105,106,107	DOOR	PRODUCT NAME: 1 1/2" CYLINDER FLOOR BUMPER PRODUCT #: EMT-295529 COLOR: BLACK FINISH: FLAT DIMENSIONS (L x W x H): 1.5"	EMTEK		CFCI	GENERAL CONTRACTOR TO SUBMIT CUT SHEET TO DESIGNER FOR APPROVAL
	FL	FLOORING							
	FL-01	WOOD LOOK LVT FLOORING	THROUGHOUT	FLOOR	PRODUCT NAME:CUT PRODUCT #: 22704 COLOR NAME: CACAO FINISH:EXOGUARD DIMENSIONS (L x W): 18"x 18" THICKNESS: 5MM INSTALL PATTERN: QUARTER TURN INSTALLATION: DIRECT GLUE	SHAW CONTRACT	KRISTIN MAYLE HASSON KRISTIN.MAYLE@SHAWCONTRACT.COM	CFCI	GENERAL CONTRACTOR TO SUBMIT SAMPLE TO DESIGNER FOR APPROVAL
	FL-02	CARPET; BLUE	UPPER DINING	FLOOR	PRODUCT NAME: BIG SCALE ROUND COLOR NAME: BLUE INK FINISH:TBD DIMENSIONS (L x W):WALL TO WALL THICKNESS: TBD INSTALL PATTERN:WALL TO WALL CONSTRUCTION: TBD	MODI CARPETS		CFCI	GENERAL CONTRACTOR TO SUBMIT SAMPLE TO DESIGNER FOR APPROVAL
	FL-03	CARPET TILE	LOUNGE	FLOOR	PRODUCT NAME: OASIS RETREAT COLOR NAME: CRIMSON DESIGN NUMBER: 21-1455-01 DIMENSIONS (L x W): 19.7" x 19.7" THICKNESS: 0.18 INSTALL PATTERN: NON-DIRECTIONAL INSTALLATION CONSTRUCTION: NYLON, ENGAGED TUFTED SHEARED	FLOR		CFCI	GENERAL CONTRACTOR TO SUBMIT SAMPLE TO DESIGNER FOR APPROVAL
	FL-03.ALT	RUNNING LINE AREA RUG GLUE DOWN	LOUNGE	FLOOR	PRODUCT NAME: NICOLETTE HAND-KNOTTED WOOL RUG COLOR NAME: CARDINAL RED DIMENSIONS (L x W): 10' x 20' INSTALL PATTERN: GLUE DOWN AREA RUG. NOTE: INSTALLER TO PROVIDE METAL TRANSITION AT ENTRY TO RM 106	POTTERY BARN		CFCI	GENERAL CONTRACTOR TO SUBMIT SAMPLE TO DESIGNER FOR APPROVAL
	FL-04	TILE FLOOR	RESTROOOMS	FLOOR	PRODUCT NAME: CAVALLO SWISS COFFEE BEIGE COLOR NAME: BONE WHITE COLOR #/FINISH: GLOSSY DIMENSIONS (L x W): 7" HEX THICKNESS: 10MM INSTALL PATTERN: HEX NOTE: CUSTOM RED HEX ACCENT # REQUIRED BY CLIENT	TILEBAR	DEE RUNDELL DRUNDELL@TILEBAR.COM	CFCI	GENERAL CONTRACTOR TO SUBMIT SAMPLE TO DESIGNER FOR APPROVAL

IMAGE	CONTROL #	ITEM NAME	AREA	LOCATION	MODEL/STYLE/FINISH/SIZE	MANUFACTURER/ DISTRIBUTOR	CONTACT	PURCHASE/ INSTALL	NOTES
	FL-05	POURED EPOXY	BOH	FLOOR	PRODUCT NAME:EVERLAST EPOXY KITCHENFLOOR COLOR NAME: ASH FINISH: NON SLIP DIMENSIONS (L x W): REF. TO FLOOR PLANS THICKNESS: 30 ML INSTALL PATTERN: NA	EVERLAST EPOXY OR SIMILAR	GENERAL CONTRACTOR TO SOURCE	CFCI	GENERAL CONTRACTOR TO SUBMIT SAMPLE TO DESIGNER FOR APPROVAL
	FP	FIREPLACE							
	GL	GLAZING							
	GL-01	FLUTED GLASS	BAR	MILLWORK	DESCRIPTION: FLUTED GLASS PRODUCT NAME: LOW IRON, FLUTED GLASS COLOR NAME: CEAR FINISH: FLUTED THICKNESS: PER MANUFACTURERS RECCOMENDATION DIMENSIONS: REFER TO DRAWINGS SAFETY / TEMPERED / LAMINATED: TEMPERED	BENDHEIM OR SIMILAR		CFCI	GENERAL CONTRACTOR TO SUBMIT SAMPLE TO DESIGNER FOR APPROVAL
	GR	GRAPHICS							
	MT	DECORATIVE METAL							
	MT-01	BLACK METAL	THROUGHOUT	MILLWORK	TYPE: POWDER COATED METAL FINISH/COLOR: BLACK MAGIC THICKNESS: PER MANUFACTURER RECOMMENDATION GAUGE:PER MANUFACTURER RECOMMENDATION DIMENSIONS: REFER TO DRAWINGS	GENERAL CONTRACTOR / MILLWORKER TO SOURCE	GENERAL CONTRACTOR / MILLWORKER TO SOURCE	CFCI	GENERAL CONTRACTOR TO SUBMIT SAMPLE TO DESIGNER FOR APPROVAL
	MT-02	ROOT RAIL	BAR	MILLWORK	TYPE: BRASS FOOT RAIL & 90 DEGREE BRACKETS FINISH/COLOR: BRASS THICKNESS: 2" DIMENSIONS: REFER TO DRAWINGS	KEGWORKS OR SIMILAR		CFCI	GENERAL CONTRACTOR TO SUBMIT SAMPLE TO DESIGNER FOR APPROVAL
	MT-03	KRISKADECOR METAL CHAIN	LOUNGE	CEILING	TYPE: METAL CHAIN CURTAIN FINISH/COLOR: APRICOT FINISH CODE: 020 BRILLIANT CHAIN STYLE: HALF DROP DIMENSIONS: REFER TO DRAWINGS MOUNTING: RECTANGULAR	KRISKADECOR OR SIMILAR		CFCI	GENERAL CONTRACTOR TO SUBMIT SAMPLE TO DESIGNER FOR APPROVAL
	PF	PLUMBING FIXTURES							
	PF-01	WATER CLOSET	RESTROOM	FLOOR	PRODUCT NAME:CADET 3 COMPACT ELONGATED ONE-PIECE TOILET PRODUCT #: 2403813.020 COLOR NAME: WHITE FINISH: GLOSSY DIMENSIONS (L x W x H): 28.5" x 28.5" x 15"	AMERICAN STANDARD	FURGUSONHOME.COM	CFCI	GENERAL CONTRACTOR TO PROVIDE CUT SHEET TO DESIGNER FOR APPROVAL
	PF-02	URINAL	RESTROOM	WALL	PRODUCT NAME:BARDON PRODUCT #: K-4981-ET-0 COLOR NAME: WHITE FINISH: GLOSSY DIMENSIONS (L x W x H): 26.875" x 18" x 14.125"	KOHLER	MICHELLE BERNARDI Michelle.bernardi@kohler.com	CFCI	GENERAL CONTRACTOR TO PROVIDE CUT SHEET TO DESIGNER FOR APPROVAL
	PF-03	UNDER MOUNT SINK	RESTROOMS	MILLWORK	PRODUCT NAME: CAXTON PRODUCT #: K-20000-0 COLOR NAME: WHITE FINISH: GLOSSY DIMENSIONS (L x W x H): 20-1/4" x 15-11/16" x 7-5/16"	KOHLER	MICHELLE BERNARDI Michelle.bernardi@kohler.com	CFCI	GENERAL CONTRACTOR TO PROVIDE CUT SHEET TO DESIGNER FOR APPROVAL
	PF-04	FAUCET	RESTROOMS	MILLWORK	PRODUCT NAME: PARALLEL PRODUCT #: K-23484-4N-BL COLOR NAME: BLACK FINISH: MATTE DIMENSIONS (L x W x H): 6" DAH, 8"WIDESPREAD SET	KOHLER	MICHELLE BERNARDI Michelle.bernardi@kohler.com	CFCI	GENERAL CONTRACTOR TO PROVIDE CUT SHEET TO DESIGNER FOR APPROVAL

IMAGE	CONTROL #	ITEM NAME	AREA	LOCATION	MODEL/STYLE/FINISH/SIZE	MANUFACTURER/ DISTRIBUTOR	CONTACT	PURCHASE/ INSTALL	NOTES
	PL	PLASTIC LAMINATE							
	PL-01	PLASTIC LAMINATE	RESTROOM	MILLWORK	PRODUCT NAME:TERRA COTTA CROWN PRODUCT #:Y0283 COLOR: REDDISH BROWN MAPLE FINISH:MATTE THICKNESS: 0.028 REPEAT: 60"X48"	WILSONART		CFCI	GENERAL CONTRACTOR TO SUBMIT SAMPLE TO DESIGNER FOR APPROVAL
	PT	PAINTING & SPECIALTY FINISH							
	PT-01	PAINT; BLACK	THROUGHOUT	THROUGHOUT	COLOR NAME: BLACK COLOR #: 2132-10 FINISH:SATIN	BENJAMIN MOORE		CFCI	GENERAL CONTRACTOR TO SUBMIT DRAWDOWNS OF SAMPLES ON ACTUAL SUBSTRATES FOR DESIGNER APPROVAL CFCI
	PT-02	PAINT; WHITE	BOH	WALLS	COLOR NAME: WHITE COLOR #: OC 151 FINISH: SATIN	BENJAMIN MOORE		CFCI	GENERAL CONTRACTOR TO SUBMIT DRAWDOWNS OF SAMPLES ON ACTUAL SUBSTRATES FOR DESIGNER APPROVAL CFCI
	PT-03	PAINT; BURGUNDY	LOUNGE	CEILING TRIM	COLOR NAME:ARROYO RED COLOR #: 2085-10 FINISH: SATIN	BENJAMIN MOORE		CFCI	GENERAL CONTRACTOR TO SUBMIT DRAWDOWNS OF SAMPLES ON ACTUAL SUBSTRATES FOR DESIGNER APPROVAL CFCI
	PT-04	PAINT	RESTROOMS	CEILING	COLOR NAME: DINNER PARTY COLOR #: AF-300 FINISH: SATIN	BENJAMIN MOORE		CFCI	GENERAL CONTRACTOR TO SUBMIT DRAWDOWNS OF SAMPLES ON ACTUAL SUBSTRATES FOR DESIGNER APPROVAL CFCI
	RS	RESILIENT BASE							
	RS-01	RESILIENT BASE *BOH ONLY	BOH	WALL	PRODUCT NAME: TRADITIONAL VINYL, COVE BASE COLOR NAME: 40 BLACK HEIGHT: 4" THICKNESS:0.080"	JONSONITE OR SIMILAR		CFCI	GENERAL CONTRACTOR TO SUBMIT SAMPLE TO DESIGNER FOR APPROVAL
	SF	SPECIALTY FINISH							
	SF-01	GOLD LEAF PAINT	LOUNGE	CEILING	PRODUCT NAME: MODERN MASTERS METALLIC PAINT COLLECTION PRODUCT #: ME200 COLOR: PALE GOLD THICKNESS: 3-COATS	MODERN MASTERES		CFCI	GENERAL CONTRACTOR TO SUBMIT SAMPLE TO DESIGNER FOR APPROVAL
	SF-02	BLUE ROMAN CLAY PAINT	LOUNGE	WALLS	PRODUCT NAME: ROMAN CLAY COLOR: MARE ISLAND NOTE: PROVIDE MOCK UP FOR APPROVAL BY DESIGNERS	PORTOLA		CFCI	GENERAL CONTRACTOR TO SUBMIT SAMPLE TO DESIGNER FOR APPROVAL

IMAGE	CONTROL #	ITEM NAME	AREA	LOCATION	MODEL/STYLE/FINISH/SIZE	MANUFACTURER/ DISTRIBUTOR	CONTACT	PURCHASE/ INSTALL	NOTES
	SI	SPECIALTY ITEM							
	SI-01	COLUMN ENCASING	THROUGHOUT	COLUMNS	PRODUCT NAME: CUSTOM COLUMN CLADDING COLOR: WHITE FINISH: SATIN THICKNESS: TBD	GC TO SOURCE	GC TO SOURCE	CFCI	GENERAL CONTRACTOR TO SUBMIT SAMPLE TO DESIGNER FOR APPROVAL
	SI-02	FAUX GREENERY	DINING	WALL	PRODUCT NAME: MIXED FAUX GREENERY COLOR: GREEN NOTE: COODINATE WITH ELEC. FOR INTEGRATED FAUX LED SIGN	K+K BRAND STANDARD		OFCI	GENERAL CONTRACTOR TO SUBMIT SAMPLE TO DESIGNER FOR APPROVAL
	SI-03	FAUX ROSES	BAR	SOFFIT	PRODUCT NAME: FAUX ROSES COLOR: RED	K+K BRAND STANDARD		OFCI	GENERAL CONTRACTOR TO SUBMIT SAMPLE TO DESIGNER FOR APPROVAL
	SI-04	LAZER CUT METAL SCREEN	HALLWAY	RAMP SCREEN	PRODUCT NAME: LASER CUT METAL PANELS WITHING METAL FRAME FINISH: POWDERCOAT; BLACK MAGIC. NOTE: ROSE PATTERN TO BE APPROVED BY DESIGNER / CLIENT BEFORE PRODUCTION	CUSTOM	GENERAL CONTRACTOR / MILLWORKER TO SOURCE	CFCI	GENERAL CONTRACTOR TO SUBMIT SAMPLE TO DESIGNER FOR APPROVAL
	SS	SOLID SURFACING							
	ST	STONE FACING							
	ST-01	STONE BAR TOP	BAR	MILLWORK	SPECIES:QUARTZITE NAME: EXPLOSION BLUE SLAB SIZE (L x W): 77" X 117" FINISH: SATIN THICKNESS: 3CM EDGE PROFILE: MITERED SEALER:	TERRAZO MARBLE OR SIMILAR		CFCI	GENERAL CONTRACTOR TO SUBMIT SAMPLE TO DESIGNER FOR APPROVAL
	ST-02	STONE COUNTER TOP	RESTROOMS	MILLWORK	SPECIES:QUARTZITE NAME: RED CANYON SLAB SIZE (L x W): 61" x 126" FINISH: NATURAL LEATHER THICKNESS: 2CM EDGE PROFILE: EASED	ARTISTIC TILE		CFCI	GENERAL CONTRACTOR TO SUBMIT SAMPLE TO DESIGNER FOR APPROVAL
	TC	COMPARTMENTS AND CUBICLES							
	TC-01	TOILET COMPARTMENT	RESTROOMS		PRODUCT NAME: HIGH PRESSURE LAMINATE PARTITIONS PRODUCT #: PL-FS COLOR NAME: NATURAL TEAK COLOR #:8849 MATERIAL TYPE: HPL THICKNESS: STANDARD HARDWARE TYPE: TROUBLE RPOOF HINGE SET, HARDWARE FINISH: STAINLESS LOCKING DEVICE: OCCUPANCY LATCHES	AMERICAN SANITARY	MARY KAY COWEN MARYKAY@WALDOBROTHERS.COM	CFCI	GENERAL CONTRACTOR TO PROVIDE CUT SHEET TO DESIGNER FOR APPROVAL

IMAGE	CONTROL #	ITEM NAME	AREA	LOCATION	MODEL/STYLE/FINISH/SIZE	MANUFACTURER/ DISTRIBUTOR	CONTACT	PURCHASE/ INSTALL	NOTES
	TI	TILING							
	TI-01	BAR DIE TILE	BAR	MILLWORK	TILE TYPE: CERAMIC TILE PRODUCT NAME: BLUE SKY COLOR NAME: BLUE SKY FINISH: GLOSSY DIMENSIONS (L x W): 4"x4" THICKNESS: 3/8" SEALER: NA INSTALL PATTERN: DIAMOND, REFERENCE ELEVATIONS GROUT MFR: MAPEI GROUT COLOR: GROUT JOINT THICKNESS: SCHLUTER: FINEC-SQ	RIAD TILE		CFCI	GENERAL CONTRACTOR TO SUBMIT SAMPLE TO DESIGNER FOR APPROVAL
	TI-02	WALL TILE	RESTROOMS	WALL	TILE TYPE: CERAMIC TILE PRODUCT NAME: COLOR PLAY COLOR NAME: NAUTICAL BLUE FINISH: CRACKLED GLOSSY DIMENSIONS (L x W): 4.5"x 18" THICKNESS: 9MM SEALER: NA INSTALL VERTICAL GRID GROUT MFR: MAPEI GROUT COLOR: GROUT JOINT THICKNESS: SCHLUTER: JOLLY PROFILE (TOP EDGE) SCHLUTER: DILEX-AHK COVE SHAPED BASE PROFILE AT FLOOR/WALL TRANSITION	TILEBAR	DEE RUNDELL DRUNDELL@TILEBAR.COM	CFCI	GENERAL CONTRACTOR TO SUBMIT SAMPLE TO DESIGNER FOR APPROVAL
	TR	TRANSITIONS							
	UP	FABRICS							
	WC	WALLCOVERING							
	WC-01	GENERAL WALLCOVERING	THROUGHOUT	WALL	PATTERN NAME: AURORA COLOR #: 67171 CONTENT: TYPE II CONTRACT VINYL BACKING: FABRIC BACKING WIDTH: 52"/54" REPEAT: STRAIGHT MATCH FLAME RATING: CLASS A NOTE: EXTRA WASHABLE	ARTE	CELINE EHLERS CEHLERS@KOROSEAL.COM	CFCI	GENERAL CONTRACTOR TO SUBMIT SAMPLE TO DESIGNER FOR APPROVAL
	WC-02	LOUNGE WALLCOVERING	LOUNGE	WALL	PATTERN NAME:FLORA VIGNETTE PATTERN #:TC-009 CONTENT: TYPE II VINYL BACKING: POLY-COTTON WOVEN WIDTH: 54" REPEAT: MURAL PRINT TYPE: TYPE II VINYL FLAME RATING: CLASS A, NOTES: CHAIR NOT INCLUDED	LOOK WALLS	SEASON BELCHER SEASON@SBSTUDIO.COM	CFCI	GENERAL CONTRACTOR TO SUBMIT SAMPLE TO DESIGNER FOR APPROVAL
	WC-03	RESTROOM WALLCOVERING	RESTROOMS	WALL	PATTERN NAME: SARANDA COLOR NAME: VERMILLION TREES COLOR #: 11540 CONTENT: TEXTILE WALLCOVERING BACKING: NON-WOVEN WIDTH: 47.24"W REPEAT: DROP MATCH FLAME RATING: CLASS A	ARTE	CELINE EHLERS CEHLERS@KOROSEAL.COM	CFCI	GENERAL CONTRACTOR TO SUBMIT SAMPLE TO DESIGNER FOR APPROVAL
	WC-04	ACCENT WALLCOVERING	HALLWAY	WALL	PATTERN NAME: FOCAL COLOR #: 67473 CONTENT: TYPE II CONTRACT VINYL BACKING: FABRIC BACKING WIDTH: 52"/54" REPEAT: STRAIGHT MATCH FLAME RATING: CLASS A NOTE: EXTRA WASHABLE	ARTE	CELINE EHLERS CEHLERS@KOROSEAL.COM	CFCI	GENERAL CONTRACTOR TO SUBMIT SAMPLE TO DESIGNER FOR APPROVAL
	WD	ARCHITECTURAL WOODWORK							
	WD-01	WOOD PLANK CLADDING	THROUGHOUT	MILLWORK, WALL	SPECIES: WESTERN LARCH COLOR/STAIN: BLACK FINISH/SHEEN: MATTE THICKNESS: 5/8" DIMENSIONS: 5" W x 8' - 16' L MILLING: SHIPLAP	PIONEER MILLWORKS OR SIMILAR	GENERAL CONTRACTOR TO SOURCE	CFCI	GENERAL CONTRACTOR TO SUBMIT RANGE OF SAMPLES FOR SDDO APPROVAL; 12" X 12" MINIMUM

IMAGE	CONTROL #	ITEM NAME	AREA	LOCATION	MODEL/STYLE/FINISH/SIZE	MANUFACTURER/ DISTRIBUTOR	CONTACT	PURCHASE/ INSTALL	NOTES
	WD-01	WOOD BASE; BLACK	THROUGHOUT	WALL	SPECIES: TO MATCH WESTERN LARCH (WD-03) COLOR/STAIN: BLACK FINISH/SHEEN: MATTE THICKNESS: 3/4" -1" DIMENSIONS:REF. DRAWINGS	GENERAL CONTRACTOR TO SOURCE	GENERAL CONTRACTOR TO SOURCE	CFCI	GENERAL CONTRACTOR TO SUBMIT RANGE OF SAMPLES FOR SDDO APPROVAL; 12" X 12" MINIMUM

DOB STAMP

NO.	REVISION/SUBMISSIONS	DATE
1	ID DD ISSUANCE	1/09/2026
2	FOR REVIEW	2/13/2026
3	FOR LL REVIEW	3/11/2026
4	FOR LL REVIEW	3/19/2026
5	FOR PERMIT	4/17/2026
6	ID CD ISSUANCE	4/28/2026

DRAWN BY: FH | CHECKED BY: DT

DATE OF SIGNATURE: 04/17/2026
EXPIRATION DATE: 12/31/2026

SEAL

ENGINEER

LOCATION:
KITCHEN & KOCKTAILS
500 PORT OF NEW ORLEANS
NEW ORLEANS, LA 70130

CBD | ARCHITECTS
Chicago Building Design, P.C.
860 N. Lake Shore Drive, #14L, Chicago, Illinois 60654
3241 St. Thomas Street, New Orleans, LA 70115
p: 312.492.9044 f:312.492.9044
e:info@cbdarchitects.com

DRAWING TITLE:
FINISH SCHEDULE

PROJECT: **25.C.28**

FOR CONSTRUCTION

ID7.0

SHEET

IMAGE	CONTROL #	ITEM NAME	AREA	LOCATION	MODEL/STYLE/FINISH/SIZE	MANUFACTURER/ DISTRIBUTOR	CONTACT	PURCHASE/ INSTALL	NOTES
	ACC	ACCESSORIES							
	ACC-01	CUSTOM BACK LIT VANITY MIRROR	106, 109	WALL	PRODUCT NAME:CUSTOM ORGANIC MIRROR FINISH: BLACK FRAME, CLEAR GLASS DIMENSIONS (L x W): 60"W x 36"H x 2"D	CUSTOM	GC TO SOURCE	CFCI	GENERAL CONTRACTOR TO SUBMIT SAMPLE TO DESIGNER FOR APPROVAL
	ACC-02	EXTERIOR PLANTER THIN	EXTERIOR	EXTERIOR	PRODUCT NAME: ALUMINUM RECTANGULAR PLANTER COLOR NAME: BLACK DIMENSIONS (L x W): 60" x 18" x 24" NOTE: WITH DRAINAGE	PLANTERCRAFT	CONTACT NAME 000-000-0000 CONTACTNAME@EMAIL.COM	CFCI	GENERAL CONTRACTOR TO SUBMIT SAMPLE TO DESIGNER FOR APPROVAL
	ACC-03	EXTERIOR PLANTER THICK	EXTERIOR	EXTERIOR	PRODUCT NAME: ALUMINUM RECTANGULAR PLANTER COLOR NAME: BLACK DIMENSIONS (L x W): 60" x 24" x 24" NOTE: WITH DRAINAGE	PLANTERCRAFT	CONTACT NAME 000-000-0000 CONTACTNAME@EMAIL.COM	CFCI	GENERAL CONTRACTOR TO SUBMIT SAMPLE TO DESIGNER FOR APPROVAL
	B	BANQUETTE							
	B-01	FOUNTAIN BANQUETTE	101	MILLWORK	PRODUCT NAME: DINING HEIGHT BANQUETTE TUFTING: 6" VERTICAL/CHANNEL TUFT BACK, SMOOTH UPHOLSTERED SEAT SEAT UPHOLSTERY: BACK UPHOLSTERY: DIMENSIONS (L x W x H): 26'-0"OAL x 2'-10" OAH NOTE: REF. TO ID DETAILS FOR ADDITIONAL INFORMATION	CUSTOM	GC TO SOURCE	CFCI	GENERAL CONTRACTOR TO SUBMIT SHOP DRAWINGS & SAMPLE TO DESIGNER FOR APPROVAL
	B-01.1	UPHOLSTERY SEAT	101	MILLWORK	PRODUCT NAME: PIAVE PRODUCT #: GOH 34116536 COLOR NAME: OCEAN FINISH: PFAS-FREE SPILL AND STAINRESISTANT TREATMENT WIDTH: 54" ABRASION: 100,000 DBL RUBS NOTE: CONFIRM REQUIRED YARDAGE W/ CHAIR MANUFACTURER	WOLF GORDON	DEVON FAHEY devon.fahey@wolfgordon.com	CFCI	GENERAL CONTRACTOR TO SUBMIT SAMPLE TO DESIGNER FOR APPROVAL
	B-01.2	UPHOLSTERY BACK	101	MILLWORK	PRODUCT NAME: VIENNA PRODUCT #: 12575 COLOR NAME: NIGHT SHADOW, 117 WIDTH: 55" ABRASION: 100,000 DBL RUBS NOTE: CONFIRM REQUIRED YARDAGE W/ CHAIR MANUFACTURER	JAMES DUNLOP			GENERAL CONTRACTOR TO SUBMIT SAMPLE TO DESIGNER FOR APPROVAL
	B-02	"L" BANQUETTE MEDIUM	103	MILLWORK	PRODUCT NAME: SMALL "L" DINING HEIGHT BANQUETTE TUFTING: 6" VERTICAL/CHANNEL TUFT BACK, SMOOTH UPHOLSTERED SEAT SEAT UPHOLSTERY: BACK UPHOLSTERY: DIMENSIONS (L x W x H): 10'-10"OAL x 2'-10" OAH NOTE: REF. TO ID DETAILS FOR ADDITIONAL INFORMATION	CUSTOM	GC TO SOURCE	CFCI	GENERAL CONTRACTOR TO SUBMIT SHOP DRAWINGS & SAMPLE TO DESIGNER FOR APPROVAL

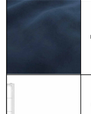
IMAGE	CONTROL #	ITEM NAME	AREA	LOCATION	MODEL/STYLE/FINISH/SIZE	MANUFACTURER/ DISTRIBUTOR	CONTACT	PURCHASE/ INSTALL	NOTES
	B-02.1	UPHOLSTERY SEAT	101	MILLWORK	PRODUCT NAME: PIAVE PRODUCT #: GOH 34116536 COLOR NAME: OCEAN FINISH: PFAS-FREE SPILL AND STAINRESISTANT TREATMENT WIDTH: 54" ABRASION: 100,000 DBL RUBS NOTE: CONFIRM REQUIRED YARDAGE W/ CHAIR MANUFACTURER	WOLF GORDON	DEVON FAHEY devon.fahey@wolfgordon.com	CFCI	GENERAL CONTRACTOR TO SUBMIT SAMPLE TO DESIGNER FOR APPROVAL
	B-02.2	UPHOLSTERY BACK	101	MILLWORK	PRODUCT NAME: VIENNA PRODUCT #: 12575 COLOR NAME: NIGHT SHADOW, 117 WIDTH: 55" ABRASION: 100,000 DBL RUBS NOTE: CONFIRM REQUIRED YARDAGE W/ CHAIR MANUFACTURER	JAMES DUNLOP			GENERAL CONTRACTOR TO SUBMIT SAMPLE TO DESIGNER FOR APPROVAL
	B-03	"L" BANQUETTE LARGE	103	MILLWORK	PRODUCT NAME: LARGE "L" DINING HEIGHT BANQUETTE TUFTING: 6" VERTICAL/CHANNEL TUFT BACK, SMOOTH UPHOLSTERED SEAT SEAT UPHOLSTERY: BACK UPHOLSTERY: DIMENSIONS (L x W x H): 19'-2"OAL x 3'-10" OAH NOTE: REF. TO ID DETAILS FOR ADDITIONAL INFORMATION	CUSTOM	GC TO SOURCE	CFCI	GENERAL CONTRACTOR TO SUBMIT SHOP DRAWINGS & SAMPLE TO DESIGNER FOR APPROVAL
	B-03.1	UPHOLSTERY SEAT	101	MILLWORK	PRODUCT NAME: PIAVE PRODUCT #: GOH 34116536 COLOR NAME: OCEAN FINISH: PFAS-FREE SPILL AND STAINRESISTANT TREATMENT WIDTH: 54" ABRASION: 100,000 DBL RUBS NOTE: CONFIRM REQUIRED YARDAGE W/ CHAIR MANUFACTURER	WOLF GORDON	DEVON FAHEY devon.fahey@wolfgordon.com	CFCI	GENERAL CONTRACTOR TO SUBMIT SAMPLE TO DESIGNER FOR APPROVAL
	B-03.2	UPHOLSTERY BACK	101	MILLWORK	PRODUCT NAME: VIENNA PRODUCT #: 12575 COLOR NAME: NIGHT SHADOW, 117 WIDTH: 55" ABRASION: 100,000 DBL RUBS NOTE: CONFIRM REQUIRED YARDAGE W/ CHAIR MANUFACTURER	JAMES DUNLOP			GENERAL CONTRACTOR TO SUBMIT SAMPLE TO DESIGNER FOR APPROVAL
	B-04	"L" BANQUETTE X-LARGE	104,105	MILLWORK	PRODUCT NAME:X-LARGE DINING BANQUETTE TUFTING: SINGLE TOP ROLL, SMOOTH UPHOLSTERED BACK, TIGHTLY UPHOLSTERED SEAT SEAT UPHOLSTERY: BACK UPHOLSTERY: DIMENSIONS (L x W x H): 12'-8" x NOTE: REF. TO ID DETAILS FOR ADDITIONAL INFORMATION	CUSTOM	GC TO SOURCE	CFCI	GENERAL CONTRACTOR TO SUBMIT SHOP DRAWINGS & SAMPLE TO DESIGNER FOR APPROVAL
	B-04.1	UPHOLSTERY SEAT	101	MILLWORK	PRODUCT NAME: PIAVE PRODUCT #: GOH 34116536 COLOR NAME: OCEAN FINISH: PFAS-FREE SPILL AND STAINRESISTANT TREATMENT WIDTH: 54" ABRASION: 100,000 DBL RUBS NOTE: CONFIRM REQUIRED YARDAGE W/ CHAIR MANUFACTURER	WOLF GORDON	DEVON FAHEY devon.fahey@wolfgordon.com	CFCI	GENERAL CONTRACTOR TO SUBMIT SAMPLE TO DESIGNER FOR APPROVAL

IMAGE	CONTROL #	ITEM NAME	AREA	LOCATION	MODEL/STYLE/FINISH/SIZE	MANUFACTURER/ DISTRIBUTOR	CONTACT	PURCHASE/ INSTALL	NOTES
	B-04.2	UPHOLSTERY BACK	101	MILLWORK	PRODUCT NAME: VIENNA PRODUCT #: 12575 COLOR NAME: NIGHT SHADOW, 117 WIDTH: 55" ABRASION: 100,000 DBL RUBS NOTE: CONFIRM REQUIRED YARDAGE W/ CHAIR MANUFACTURER	JAMES DUNLOP			GENERAL CONTRACTOR TO SUBMIT SAMPLE TO DESIGNER FOR APPROVAL
	B-05	"U" BOOTHS	104,105	MILLWORK	PRODUCT NAME: TUFTING: DOUBLE TOP ROLL, SMOOTH UPHOLSTERED BACK, TIGHTLY UPHOLSTERED SEAT BACK UPHOLSTERY: SECOND ROLL UPHOLSTERY: DIMENSIONS (L x W x H): 7'-9" x 2'-8" NOTE: REF. TO ID DETAILS FOR ADDITIONAL INFORMATION	CUSTOM	GC TO SOURCE	CFCI	GENERAL CONTRACTOR TO SUBMIT SHOP DRAWINGS & SAMPLE TO DESIGNER FOR APPROVAL
	B-05.1	UPHOLSTERY SEAT	101	MILLWORK	PRODUCT NAME: PIAVE PRODUCT #: GOH 34116536 COLOR NAME: OCEAN FINISH: PFAS-FREE SPILL AND STAINRESISTANT TREATMENT WIDTH: 54" ABRASION: 100,000 DBL RUBS NOTE: CONFIRM REQUIRED YARDAGE W/ CHAIR MANUFACTURER	WOLF GORDON	DEVON FAHEY devon.fahey@wolfgordon.com	CFCI	GENERAL CONTRACTOR TO SUBMIT SAMPLE TO DESIGNER FOR APPROVAL
	B-05.2	UPHOLSTERY BACK	101	MILLWORK	PRODUCT NAME: VIENNA PRODUCT #: 12575 COLOR NAME: NIGHT SHADOW, 117 WIDTH: 55" ABRASION: 100,000 DBL RUBS NOTE: CONFIRM REQUIRED YARDAGE W/ CHAIR MANUFACTURER	JAMES DUNLOP			GENERAL CONTRACTOR TO SUBMIT SAMPLE TO DESIGNER FOR APPROVAL
	B-06	"U" BANQUETTE	106	MILLWORK	PRODUCT NAME: LOUNGE "U" BANQUETTE TUFTING: SINGLE TOP ROLL, SMOOTH UPHOLSTERED BACK, TIGHTLY UPHOLSTERED SEAT SEAT UPHOLSTERY: BACK UPHOLSTERY: DIMENSIONS (L x W x H): 13'-6"x 3'-9" NOTE: REF. TO ID DETAILS FOR ADDITIONAL INFORMATION	CUSTOM	GC TO SOURCE	CFCI	GENERAL CONTRACTOR TO SUBMIT SHOP DRAWINGS & SAMPLE TO DESIGNER FOR APPROVAL
	B-06.1	UPHOLSTERY SEAT	101	MILLWORK	PRODUCT NAME: PIAVE PRODUCT #: GOH 34116536 COLOR NAME: OCEAN FINISH: PFAS-FREE SPILL AND STAINRESISTANT TREATMENT WIDTH: 54" ABRASION: 100,000 DBL RUBS NOTE: CONFIRM REQUIRED YARDAGE W/ CHAIR MANUFACTURER	WOLF GORDON	DEVON FAHEY devon.fahey@wolfgordon.com	CFCI	GENERAL CONTRACTOR TO SUBMIT SAMPLE TO DESIGNER FOR APPROVAL
	B-06.2	UPHOLSTERY BACK	101	MILLWORK	PRODUCT NAME: VIENNA PRODUCT #: 12575 COLOR NAME: NIGHT SHADOW, 117 WIDTH: 55" ABRASION: 100,000 DBL RUBS NOTE: CONFIRM REQUIRED YARDAGE W/ CHAIR MANUFACTURER	JAMES DUNLOP			GENERAL CONTRACTOR TO SUBMIT SAMPLE TO DESIGNER FOR APPROVAL
	CH	CHAIRS							
	CH-01	DINING CHAIR "A"	103	FREESTANDING	PRODUCT NAME: ROSE 1.1, MONTBEL COLLECTION LEGS: MATT BLACK LACQUER 9005 UPHOLSTERY: GRADED IN, LEVEL 2, GABRIEL GEJE, 2417-64152 DIMENSIONS (L x W x H):25"x21"x34.3"	SANDELR SEATING	SARA KUKATLA 312.375.8404	CFCI	GENERAL CONTRACTOR TO PROVIDE CUT SHEET TO DESIGNER FOR APPROVAL

IMAGE	CONTROL #	ITEM NAME	AREA	LOCATION	MODEL/STYLE/FINISH/SIZE	MANUFACTURER/ DISTRIBUTOR	CONTACT	PURCHASE/ INSTALL	NOTES
	CH-02	DINING CHAIR "B"	104, 105	FREESTANDING	PRODUCT NAME: STELLA S WOOD: DARK BROWN BEECHWOOD UPHOLSTERY: COM. REF. CH-02.1 FINISH:SOLID BEECHWOOD DIMENSIONS (L x W x H): 22"x 20" x 32"	FLORDIA SEATING	Debra@cassidyspronline.com	CFCI	GENERAL CONTRACTOR TO SUBMIT SAMPLE TO DESIGNER FOR APPROVAL
	CH-02.1	UPHOLSTERY	104, 105	FREESTANDING	PRODUCT NAME: CANTER EPU - PRODUCT #: 09/0094 COLOR NAME: BORDEAUX FINISH: COATED NOTE: CONFIRM REQUIRED YARDAGE W/ CHAIR MANUFACTURER	MOMENTUM	MOLLMBurdette@momtex.com	CFCI	GENERAL CONTRACTOR TO SUBMIT SAMPLE TO DESIGNER FOR APPROVAL
	CH-03	DINING CHAIR "C"	104, 105,106	FREESTANDING	PRODUCT NAME: BINAR 60-025 PRODUCT #: 60-025 LEGS: BLACK EPOXY 800 UPHOLSTERY: GRADED IN, LEVEL 2, GABRIEL GEJE, 2417-64152 DIMENSIONS (L x W x H): 22"x24"x29"	SANDELR SEATING	SARA KUKATLA 312.375.8404	CFCI	GENERAL CONTRACTOR TO PROVIDE CUT SHEET TO DESIGNER FOR APPROVAL
	CH-04	BARSTOOL	102	FREESTANDING	PRODUCT NAME: LARKIN UPHOLSTERED PEDESTAL STOOL HEIGHT: BAR HEIGHT UPHOLSTERY: LAPIS, PERFORMANCE VELVET METAL: ANTIQUE BRASS DIMENSIONS (L x W x H): 18" x 19.7" x 38.76"H	WILLIAM AND SONOMA		CFCI	GENERAL CONTRACTOR TO PROVIDE CUT SHEET TO DESIGNER FOR APPROVAL
	T	TABLES							
	T-01	DINING TABLE TOP 24"x30"	103,104,105	FREESTANDING	PRODUCT NAME: END GRAIN TABLE TOP COLOR NAME: END GRAIN RED OAK W/ WALNUT LOOK STAIN FINISH: MOHAWK, SADDLE M545-1002 DIMENSIONS (L x W x H): 24"x30"x 2" NOTE: FINAL FINISH TO BE SEALED FOR DURABILITY AND CLEANABILITY NOTE: MANUFACTURER TO PROVIDE PRE-DRILLED HOLES FOR TABLE BASE INSTALLATION	CUSTOM	GC TO SOURCE	CFCI	GENERAL CONTRACTOR TO SUBMIT SHOP DRAWINGS & SAMPLE TO DESIGNER FOR APPROVAL
	T-01.1	DINING TABLE BASE	103,104,105	FREESTANDING	PRODUCT NAME: 2000-17 BLACK TABLE BASE PRODUCT #:2000-17 COLOR NAME: BLACK FINISH: CAST IRON DIMENSIONS (L x W x H): 17"DIA. 28"H NOTE: PROVIDE TABLE BASE SPIDER TEMPLATE TO MANUFACTURER FOR PRE-DRILLING INSTALLATION HOLES	TABLEBASES.COM	SUPPORT@TABLEBASES.COM	CFCI	GENERAL CONTRACTOR TO SUBMIT CUT SHEET & SAMPLE TO DESIGNER FOR APPROVAL
	T-02	DINING TABLE TOP 30"x30"	103	FREESTANDING	PRODUCT NAME: END GRAIN TABLE TOP COLOR NAME: END GRAIN RED OAK W/ WALNUT LOOK STAIN FINISH: MOHAWK, SADDLE M545-1002 DIMENSIONS (L x W x H): 30"x30"x 2" NOTE: FINAL FINISH TO BE SEALED FOR DURABILITY AND CLEANABILITY NOTE: MANUFACTURER TO PROVIDE PRE-DRILLED HOLES FOR TABLE BASE INSTALLATION	CUSTOM	GC TO SOURCE	CFCI	GENERAL CONTRACTOR TO SUBMIT SHOP DRAWINGS & SAMPLE TO DESIGNER FOR APPROVAL
	T-02.1	DINING TABLE BASE	103	FREESTANDING	PRODUCT NAME: 2000-17 BLACK TABLE BASE PRODUCT #:2000-17 COLOR NAME: BLACK FINISH: CAST IRON DIMENSIONS (L x W x H): 17"DIA. 28"H NOTE: PROVIDE TABLE BASE SPIDER TEMPLATE TO MANUFACTURER FOR PRE-DRILLING INSTALLATION HOLES	TABLEBASES.COM	SUPPORT@TABLEBASES.COM	CFCI	GENERAL CONTRACTOR TO SUBMIT CUT SHEET & SAMPLE TO DESIGNER FOR APPROVAL

IMAGE	CONTROL #	ITEM NAME	AREA	LOCATION	MODEL/STYLE/FINISH/SIZE	MANUFACTURER/ DISTRIBUTOR	CONTACT	PURCHASE/ INSTALL	NOTES
	T-03	ADA DINING TABLE TOP 30"x64"	103	FREESTANDING	PRODUCT NAME: WOOD TABLE TOP COLOR NAME: RED OAK W/ WALNUT LOOK STAIN FINISH: MOHAWK, SADDLE M545-1002 DIMENSIONS (L x W x H): 30"x64"x 2" NOTE: FINAL FINISH TO BE SEALED FOR DURABILITY AND CLEANABILITY NOTE: MANUFACTURER TO PROVIDE PRE-DRILLED HOLES FOR TABLE BASE INSTALLATION	CUSTOM	GC TO SOURCE	CFCI	GENERAL CONTRACTOR TO SUBMIT SHOP DRAWINGS & SAMPLE TO DESIGNER FOR APPROVAL
	T-03.1	DINING TABLE ADA BASE	103	FREESTANDING	PRODUCT NAME: B22T PRODUCT #: B22T ADA COLOR NAME: BLACK FINISH:CAST IRON DIMENSIONS (L x W x H): 19-15/16" X 28-1/4"H ADA COMPLIANT: ENSURE LEGS ARE MOUNTED WITH 30" CLEAR SPACE FOR ADA ACCOMODATION NOTE: (2) LEGS REQUIRED PER TABLE NOTE: PROVIDE TABLE BASE SPIDER TEMPLATE TO MANUFACTURER FOR PRE-DRILLING INSTALLATION HOLES	TABLEBASES.COM	SUPPORT@TABLEBASES.COM	CFCI	GENERAL CONTRACTOR TO SUBMIT CUT SHEET & SAMPLE TO DESIGNER FOR APPROVAL
	T-04	DINING TABLE TOP 30"x94"	103	FREESTANDING	PRODUCT NAME: WOOD TABLE TOP COLOR NAME: RED OAK W/ WALNUT LOOK STAIN FINISH: MOHAWK, SADDLE M545-1002 DIMENSIONS (L x W x H): 30"x94"x 2" NOTE: FINAL FINISH TO BE SEALED FOR DURABILITY AND CLEANABILITY NOTE: MANUFACTURER TO PROVIDE PRE-DRILLED HOLES FOR TABLE BASE INSTALLATION	CUSTOM	GC TO SOURCE	CFCI	GENERAL CONTRACTOR TO SUBMIT SHOP DRAWINGS & SAMPLE TO DESIGNER FOR APPROVAL
	T-04.1	DINING TABLE BASE	103	FREESTANDING	PRODUCT NAME: B22T PRODUCT #: B22T ADA COLOR NAME: BLACK FINISH:CAST IRON DIMENSIONS (L x W x H): 19-15/16" X 28-1/4"H NOTE: (2) LEGS REQUIRED PER TABLE NOTE: PROVIDE TABLE BASE SPIDER TEMPLATE TO MANUFACTURER FOR PRE-DRILLING INSTALLATION HOLES	TABLEBASES.COM	SUPPORT@TABLEBASES.COM	CFCI	GENERAL CONTRACTOR TO SUBMIT CUT SHEET & SAMPLE TO DESIGNER FOR APPROVAL
	T-05	DINING TABLE TOP 60" DIA.	103	FREESTANDING	PRODUCT NAME: WOOD TABLE TOP COLOR NAME: RED OAK W/ WALNUT LOOK STAIN FINISH: MOHAWK, SADDLE M545-1002 DIMENSIONS (L x W x H): 60"DIA. x 2" NOTE: FINAL FINISH TO BE SEALED FOR DURABILITY AND CLEANABILITY NOTE: MANUFACTURER TO PROVIDE PRE-DRILLED HOLES FOR TABLE BASE INSTALLATION	CUSTOM	GC TO SOURCE	CFCI	GENERAL CONTRACTOR TO SUBMIT SHOP DRAWINGS & SAMPLE TO DESIGNER FOR APPROVAL
	T-05.1	DINING TABLE BASE	103	FREESTANDING	PRODUCT NAME: 2000-30 BLACK TABLE BASE PRODUCT #: 2000-30 COLOR NAME: BLACK FINISH:CAST IRON DIMENSIONS (L x W x H): 30"DIA x 28"H NOTE: PROVIDE TABLE BASE SPIDER TEMPLATE TO MANUFACTURER FOR PRE-DRILLING INSTALLATION HOLES	TABLEBASES.COM	SUPPORT@TABLEBASES.COM	CFCI	GENERAL CONTRACTOR TO SUBMIT CUT SHEET & SAMPLE TO DESIGNER FOR APPROVAL
	T-06	DINING TABLE TOP 30"x48"	104,105	FREESTANDING	PRODUCT NAME: END GRAIN TABLE TOP COLOR NAME: END GRAIN RED OAK W/ WALNUT-LOOK STAIN FINISH: MOHAWK, SADDLE M545-1002 DIMENSIONS (L x W x H): 30"x48"x 2" NOTE: FINAL FINISH TO BE SEALED FOR DURABILITY AND CLEANABILITY NOTE: MANUFACTURER TO PROVIDE PRE-DRILLED HOLES FOR TABLE BASE INSTALLATION	CUSTOM	GC TO SOURCE	CFCI	GENERAL CONTRACTOR TO SUBMIT SHOP DRAWINGS & SAMPLE TO DESIGNER FOR APPROVAL
	T-06.1	DINING TABLE BASE	104,105	FREESTANDING	PRODUCT NAME: B2230 BLACK TABLE BASE PRODUCT #: B2230 COLOR NAME: BLACK FINISH: POWDERCOATED DIMENSIONS (L x W x H): 29"x 22" x 28-1/4" NOTE: PROVIDE TABLE BASE SPIDER TEMPLATE TO MANUFACTURER FOR PRE-DRILLING INSTALLATION HOLES	TABLEBASES.COM	SUPPORT@TABLEBASES.COM	CFCI	GENERAL CONTRACTOR TO SUBMIT CUT SHEET & SAMPLE TO DESIGNER FOR APPROVAL

IMAGE	CONTROL #	ITEM NAME	AREA	LOCATION	MODEL/STYLE/FINISH/SIZE	MANUFACTURER/ DISTRIBUTOR	CONTACT	PURCHASE/ INSTALL	NOTES
	T-07	DINING TABLE TOP 30" DIA.	106	FREESTANDING	PRODUCT NAME: STONE TABLE TOP COLOR NAME: EXPLOSION BLUE SLAB SIZE (L x W): 77" X 117" FINISH: SATIN THICKNESS: 3CM EDGE PROFILE: OGEE SEALER: SEAL FOR DURABILITY AND SLEANABILITY DIMENSIONS (L x W x H): 30" DIA. NOTE: MANUFACTURER TO PROVIDE PRE-DRILLED HOLES FOR TABLE BASE INSTALLATION	CUSTOM	GC TO SOURCE	CFCI	GENERAL CONTRACTOR TO SUBMIT SHOP DRAWINGS & SAMPLE TO DESIGNER FOR APPROVAL
	T-07.1	DINING TABLE BASE	106	FREESTANDING	PRODUCT NAME: 2000-17 BLACK TABLE BASE PRODUCT #:2000-17 COLOR NAME: BLACK FINISH: CAST IRON DIMENSIONS (L x W x H): 17"DIA. 28"H NOTE: PROVIDE TABLE BASE SPIDER TEMPLATE TO STONE MANUFACTURER FOR PRE-DRILLING INSTALLATION HOLES	TABLEBASES.COM	SUPPORT@TABLEBASES.COM	CFCI	GENERAL CONTRACTOR TO SUBMIT CUT SHEET & SAMPLE TO DESIGNER FOR APPROVAL
	T-08	DINING TABLE TOP 36" DIA.	106	FREESTANDING	PRODUCT NAME: STONE TABLE TOP COLOR NAME: EXPLOSION BLUE SLAB SIZE (L x W): 77" X 117" FINISH: SATIN THICKNESS: 3CM EDGE PROFILE: OGEE SEALER: SEAL FOR DURABILITY AND SLEANABILITY DIMENSIONS (L x W x H): 36" DIA. NOTE: MANUFACTURER TO PROVIDE PRE-DRILLED HOLES FOR TABLE BASE INSTALLATION	CUSTOM	GC TO SOURCE	CFCI	GENERAL CONTRACTOR TO SUBMIT SHOP DRAWINGS & SAMPLE TO DESIGNER FOR APPROVAL
	T-08.1	DINING TABLE BASE	106	FREESTANDING	PRODUCT NAME: 2000-22 BLACK TABLE BASE PRODUCT #:2000-22 COLOR NAME: BLACK FINISH: CAST IRON DIMENSIONS (L x W x H): 22"DIA. 28"H NOTE: PROVIDE TABLE BASE SPIDER TEMPLATE TO STONE MANUFACTURER FOR PRE-DRILLING INSTALLATION HOLES	TABLEBASES.COM	SUPPORT@TABLEBASES.COM	CFCI	GENERAL CONTRACTOR TO SUBMIT CUT SHEET & SAMPLE TO DESIGNER FOR APPROVAL

DOB STAMP

NO.	REVISION/SUBMISSIONS	DATE
6	ID CD ISSUANCE	4/28/2026

DRAWN BY: FH | CHECKED BY: DT

DATE OF SIGNATURE: 04/17/2026
EXPIRATION DATE: 12/31/2026
SEAL

ENGINEER

LOCATION:
KITCHEN & KOCKTAILS
500 PORT OF NEW ORLEANS
NEW ORLEANS, LA 70130

CBD | ARCHITECTS
Chicago Building Design, P.C.
860 N. Lake Shore Drive, # 14L, Chicago, Illinois 60654
3241 St. Thomas Street, New Orleans, LA 70115
p: 312.492.9044 | 312.492.9044
e:info@cbdarchitects.com

DRAWING TITLE:
FFE SCHEDULE

PROJECT 25.C.28

FOR CONSTRUCTION

ID7.1
SHEET