


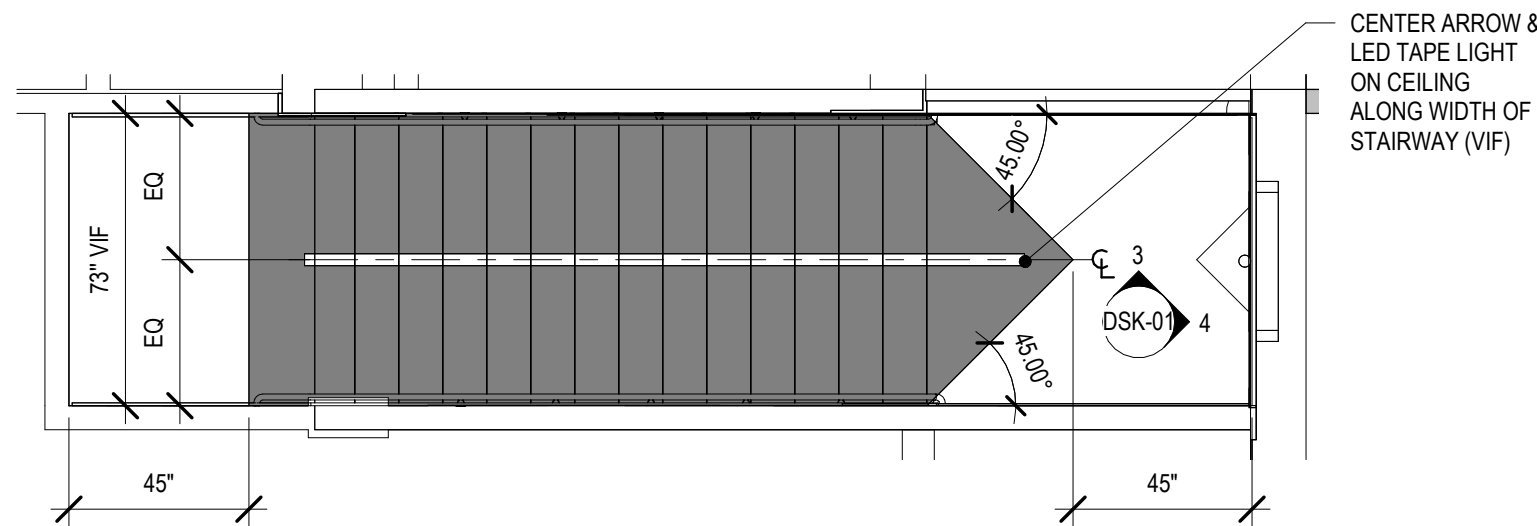


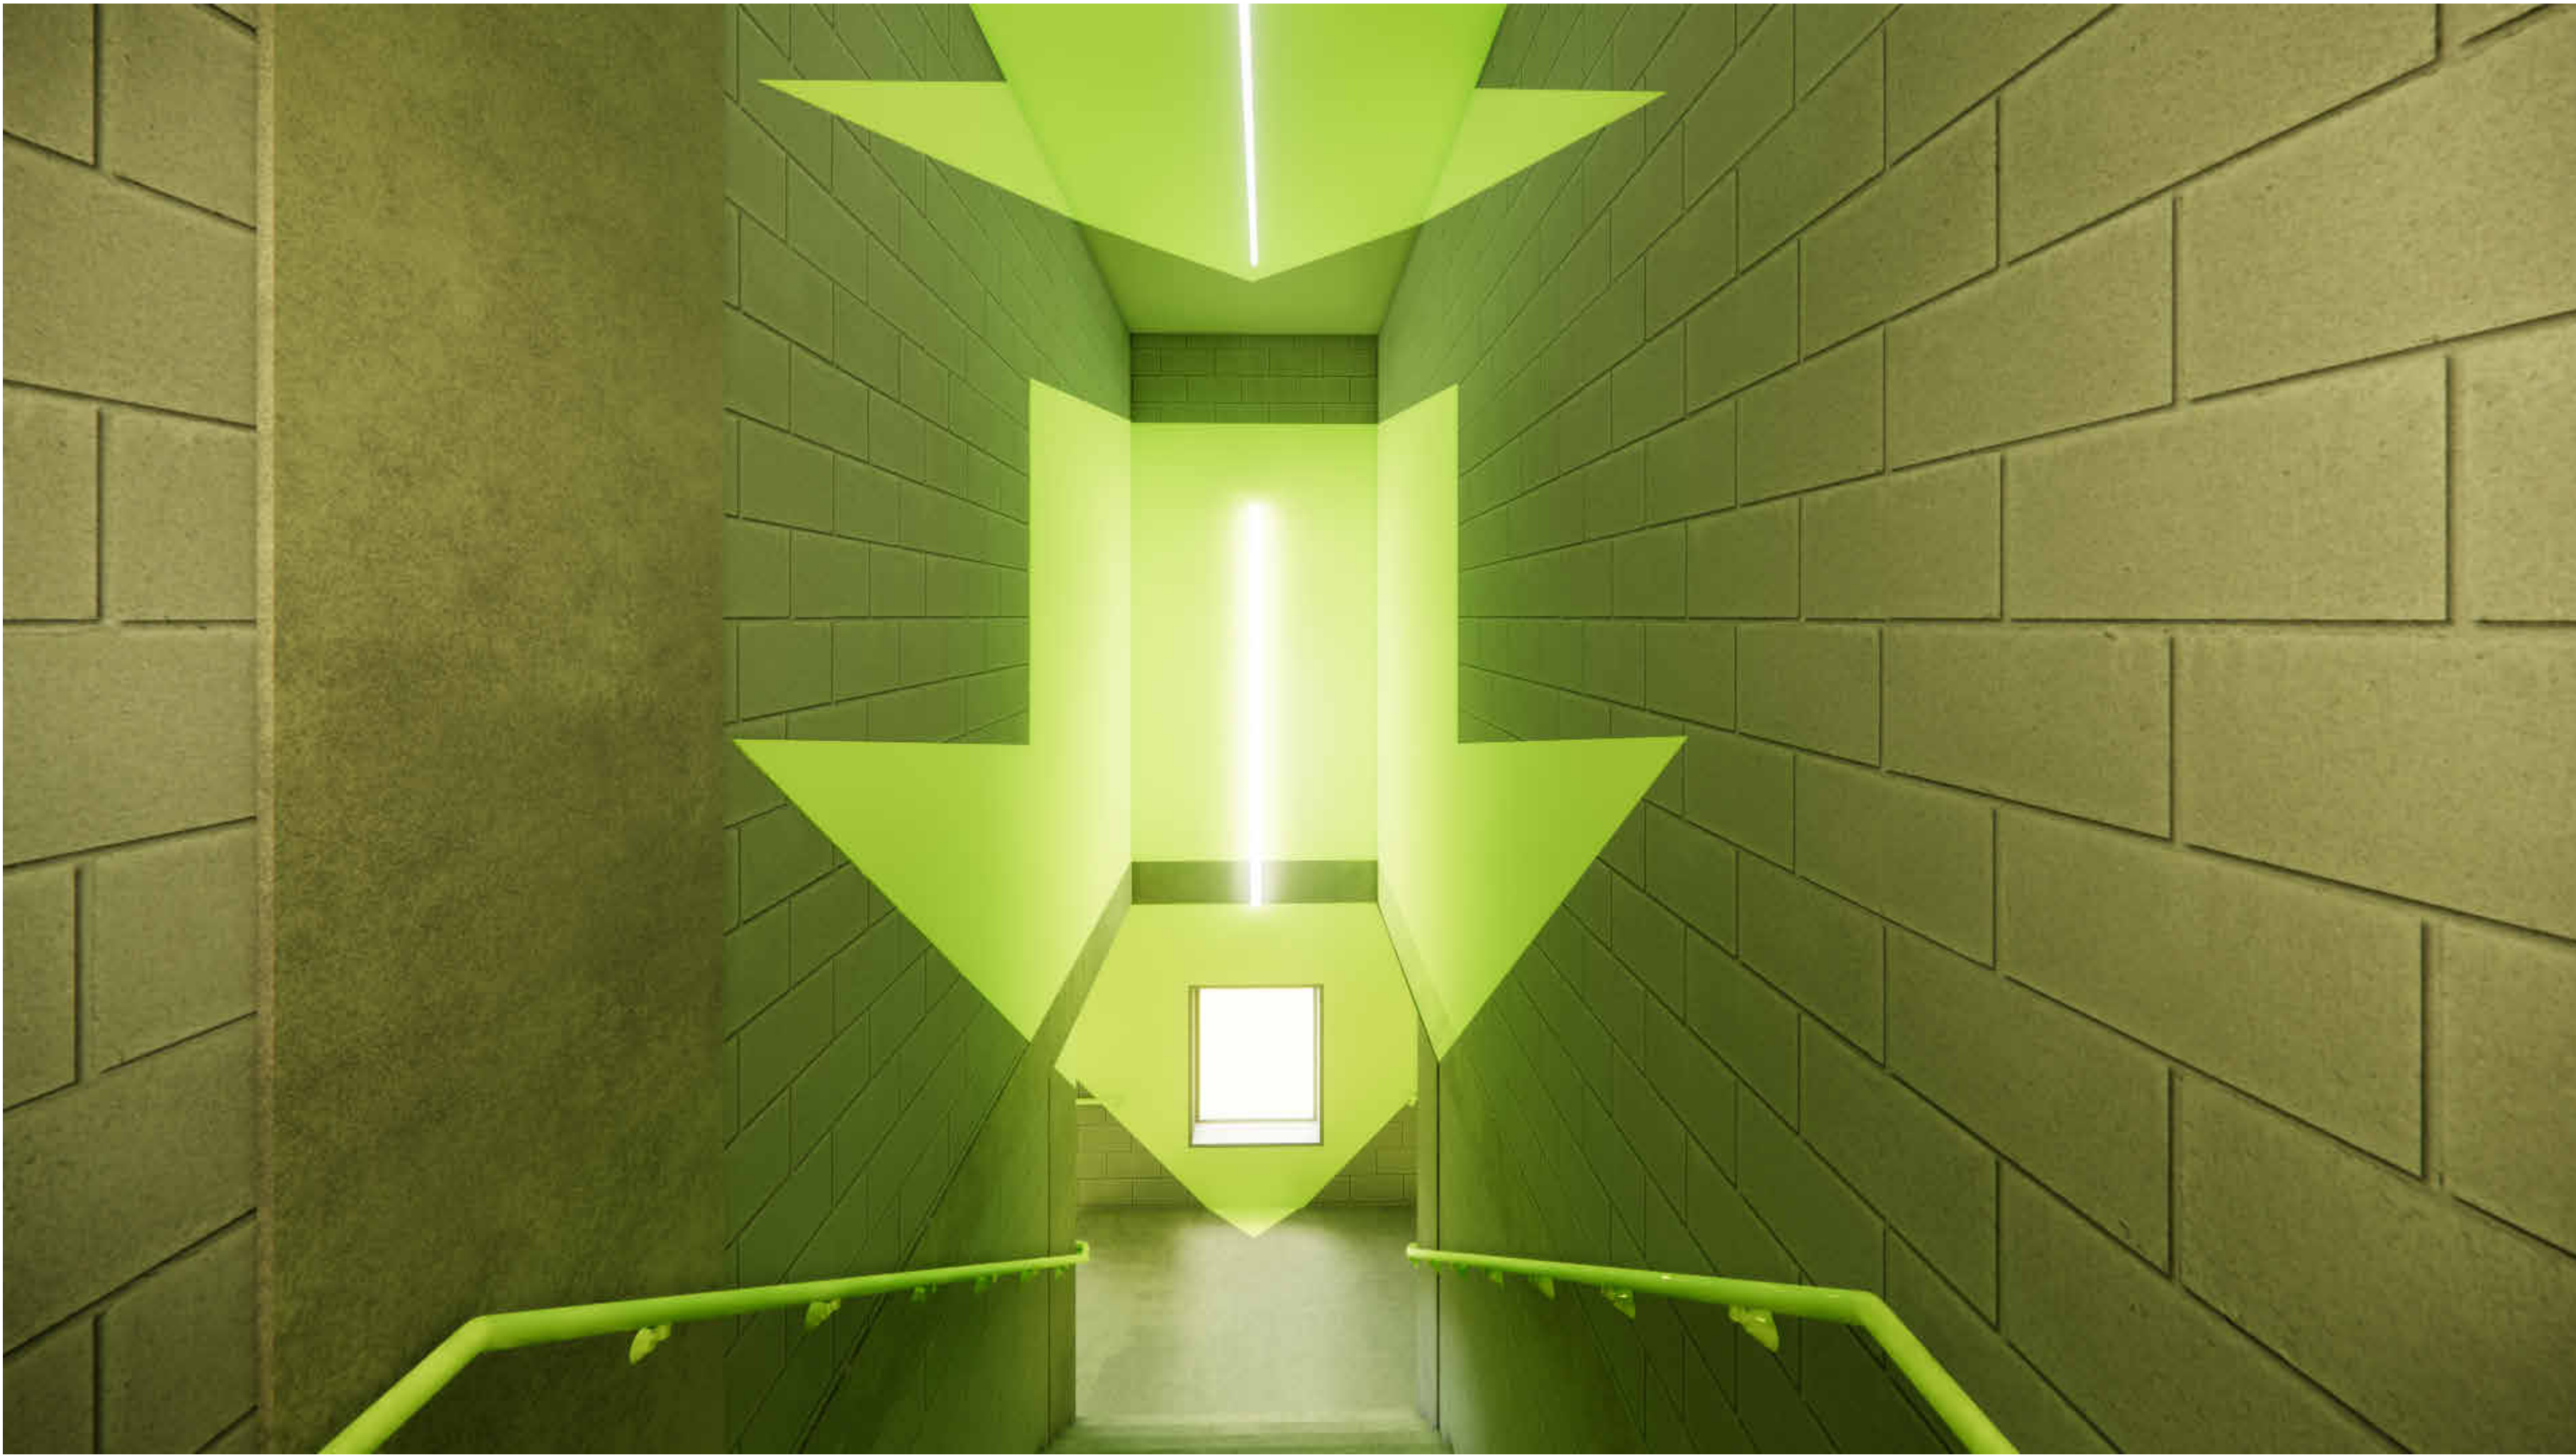


2 ENLARGED STAIR RCP
1/4" = 1'-0"

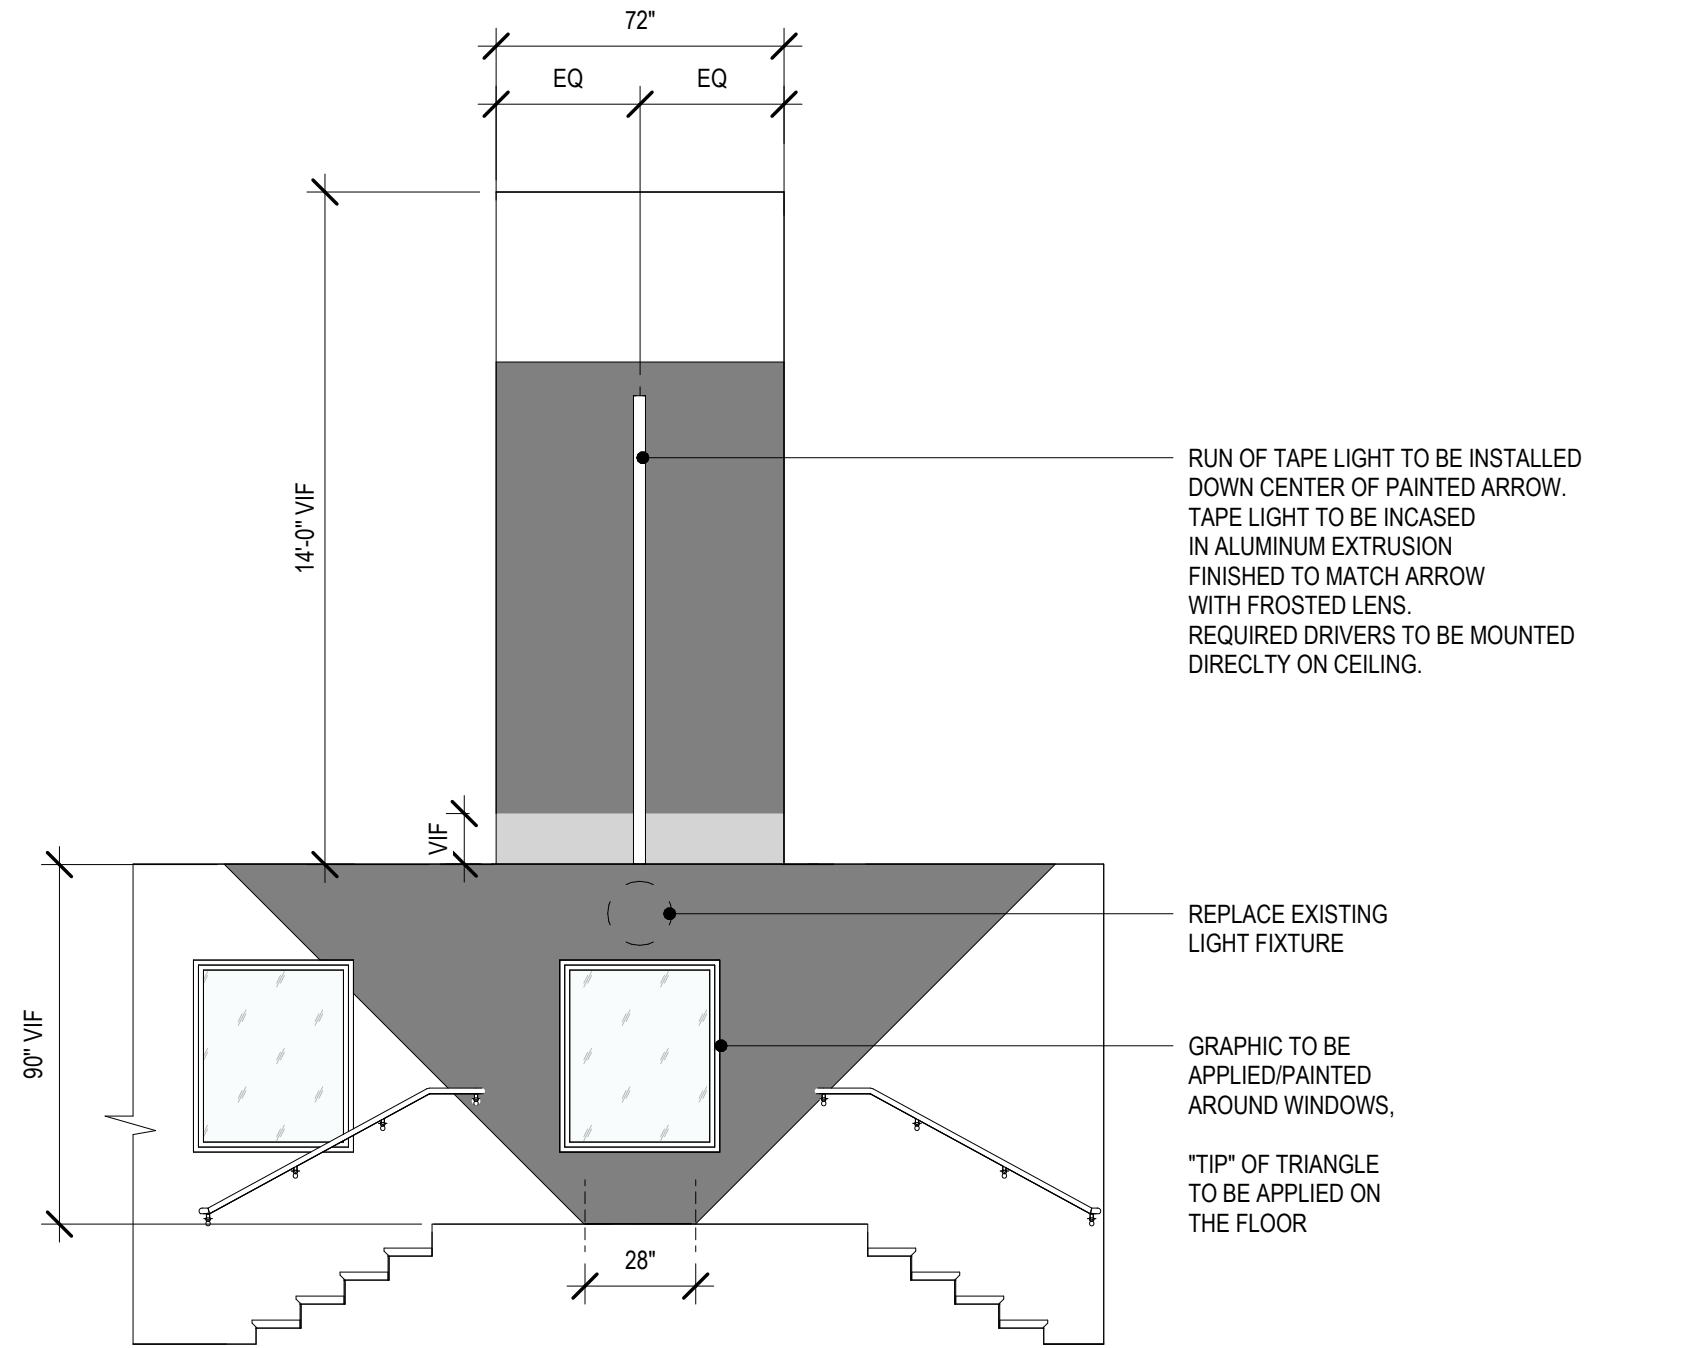

4 STAIR GRAPHIC ELEVATION
1/4" = 1'-0"

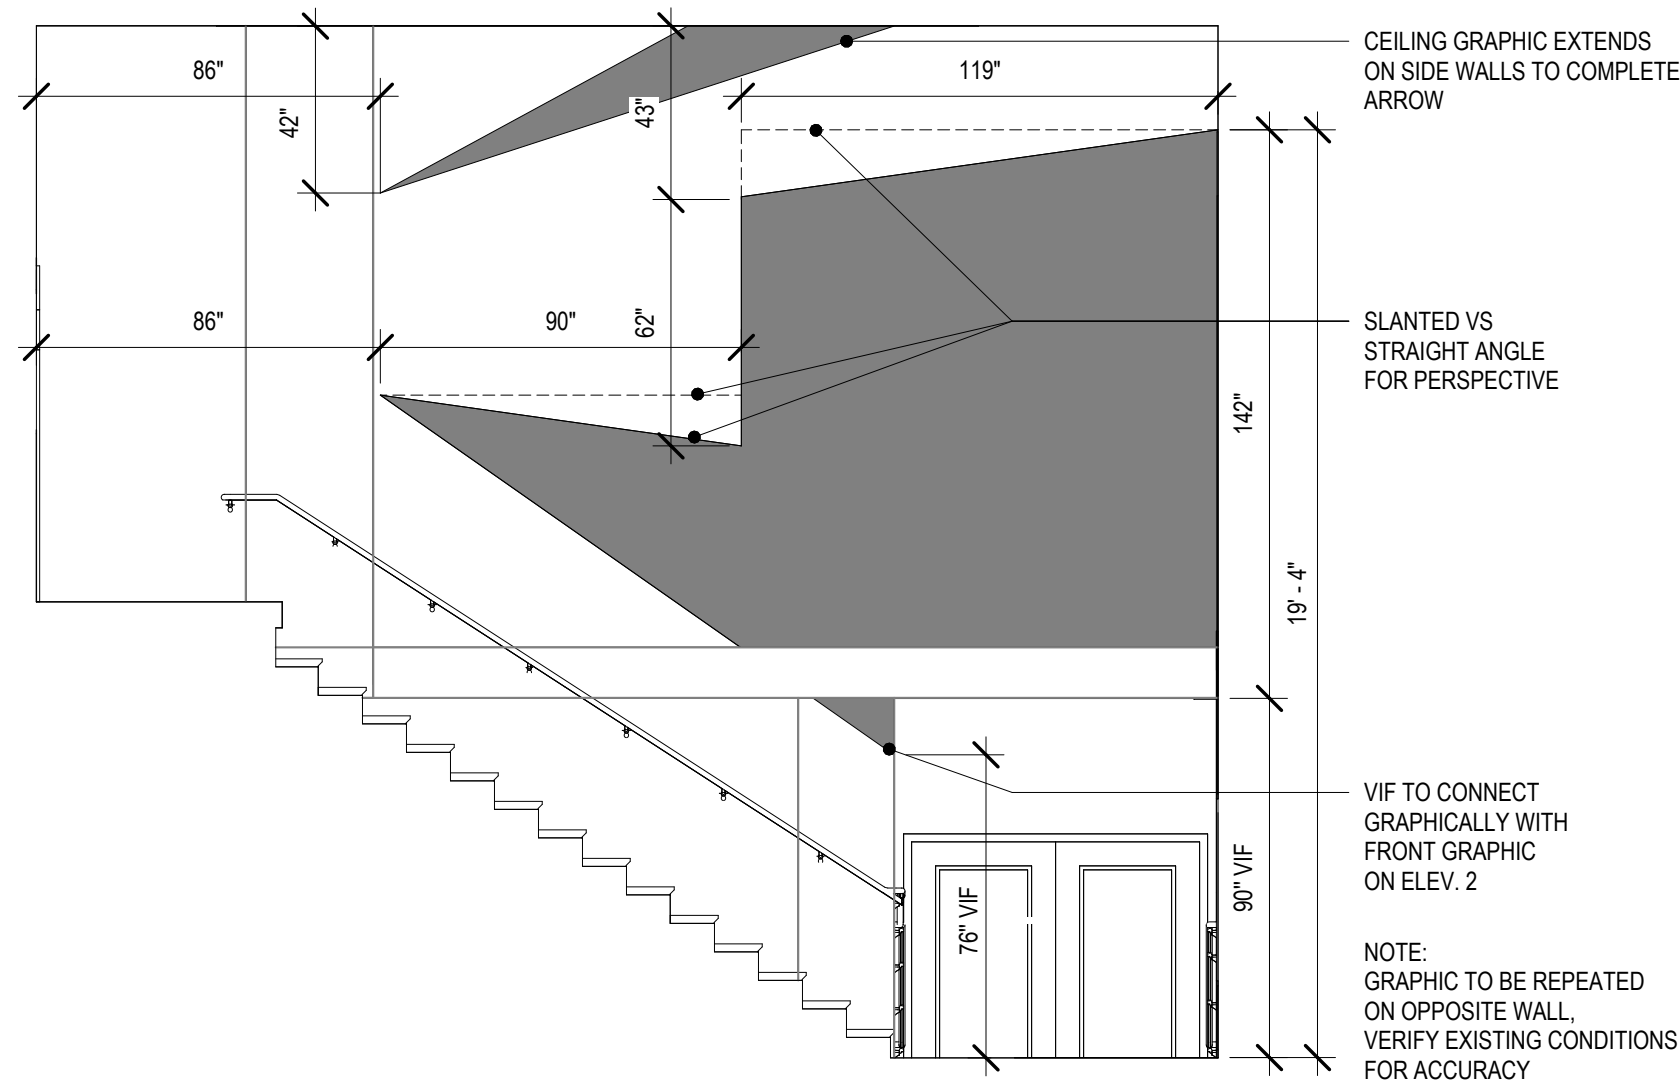

3 STAIR GRAPHIC SIDE ELEVATION
1/4" = 1'-0"

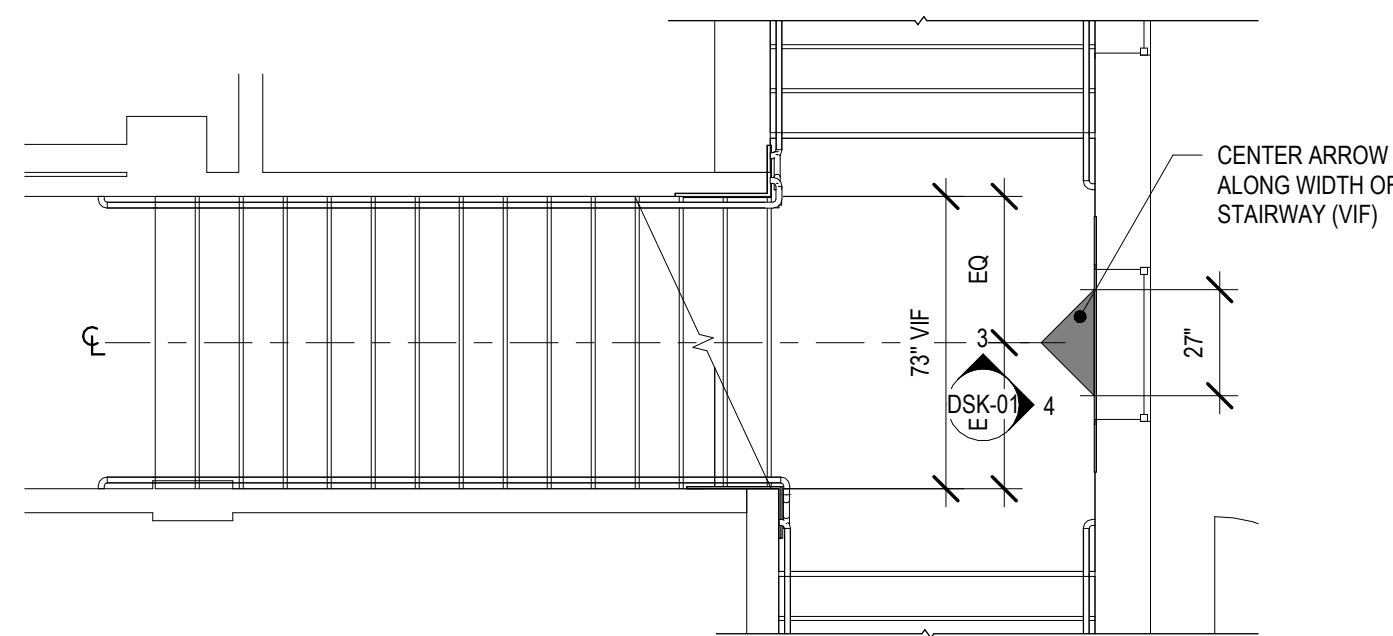

1 ENLARGED STAIR PLAN
1/4" = 1'-0"

DOB STAMP		
NO.	REVISIONS / SUBMISSIONS	DATE
DRAWN BY: FH		CHECKED BY: DT

SEAL

ENGINEER

LOCATION:
**2001 Leon C Simon Drive
New Orleans, LA 70122**

DRAWING TITLE:
**STAIR GRAPHIC
DETAILS**

CBD ARCHITECTS

PROJECT:
25-C-11

FOR REVIEW

DSK-01

SHEET