

BALLY'S


ARCADE

Design Development

R5

May 6, 2022


aria
GROUP

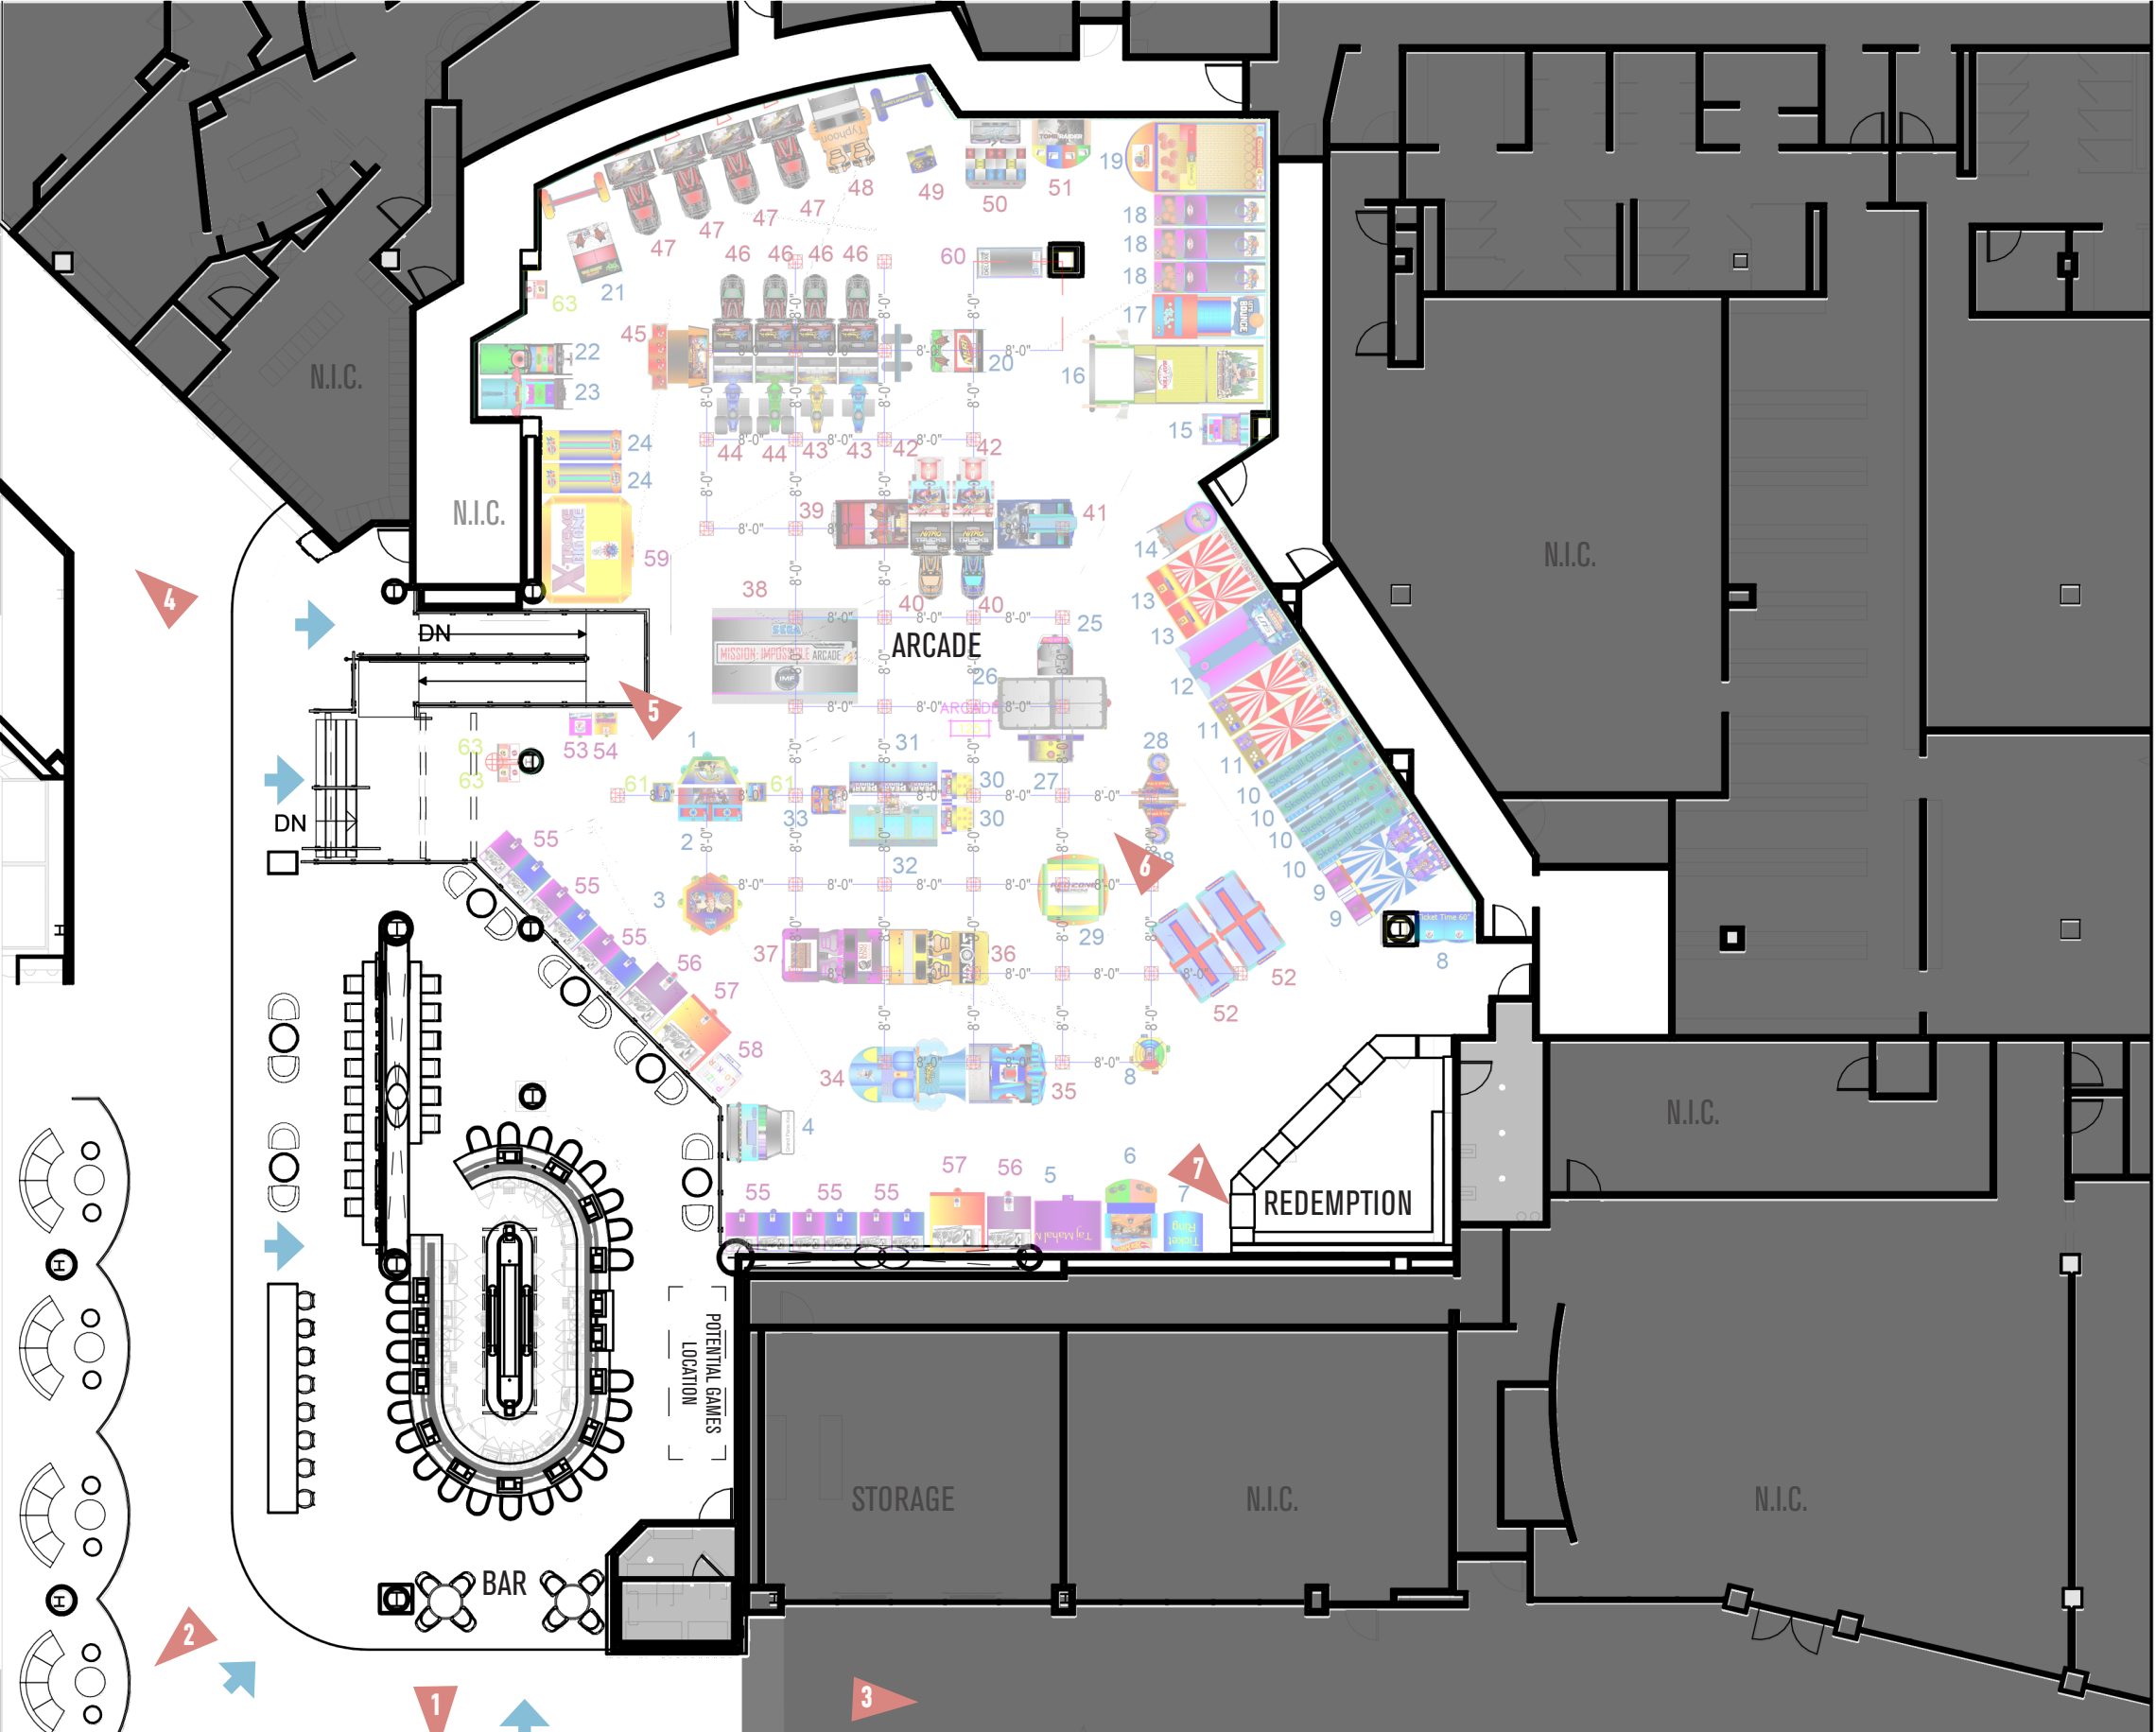

URBAN LIGHTS

Taking inspiration from a night scene in an urban environment this concept showcases changing displays of movement and light on architectural building elements. A matrix of glowing lights captures attention from the distance and will visually highlight surface materials and textures within on the multi-level bar and gaming venue. Overhead strip and ring lights create three dimensional “rooms” within larger open areas. Color designated lights differentiate program and spaces.




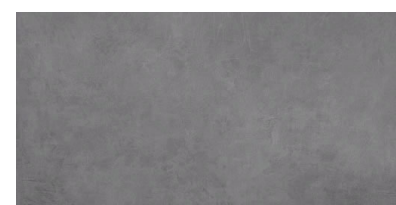


CS-1



CS-2

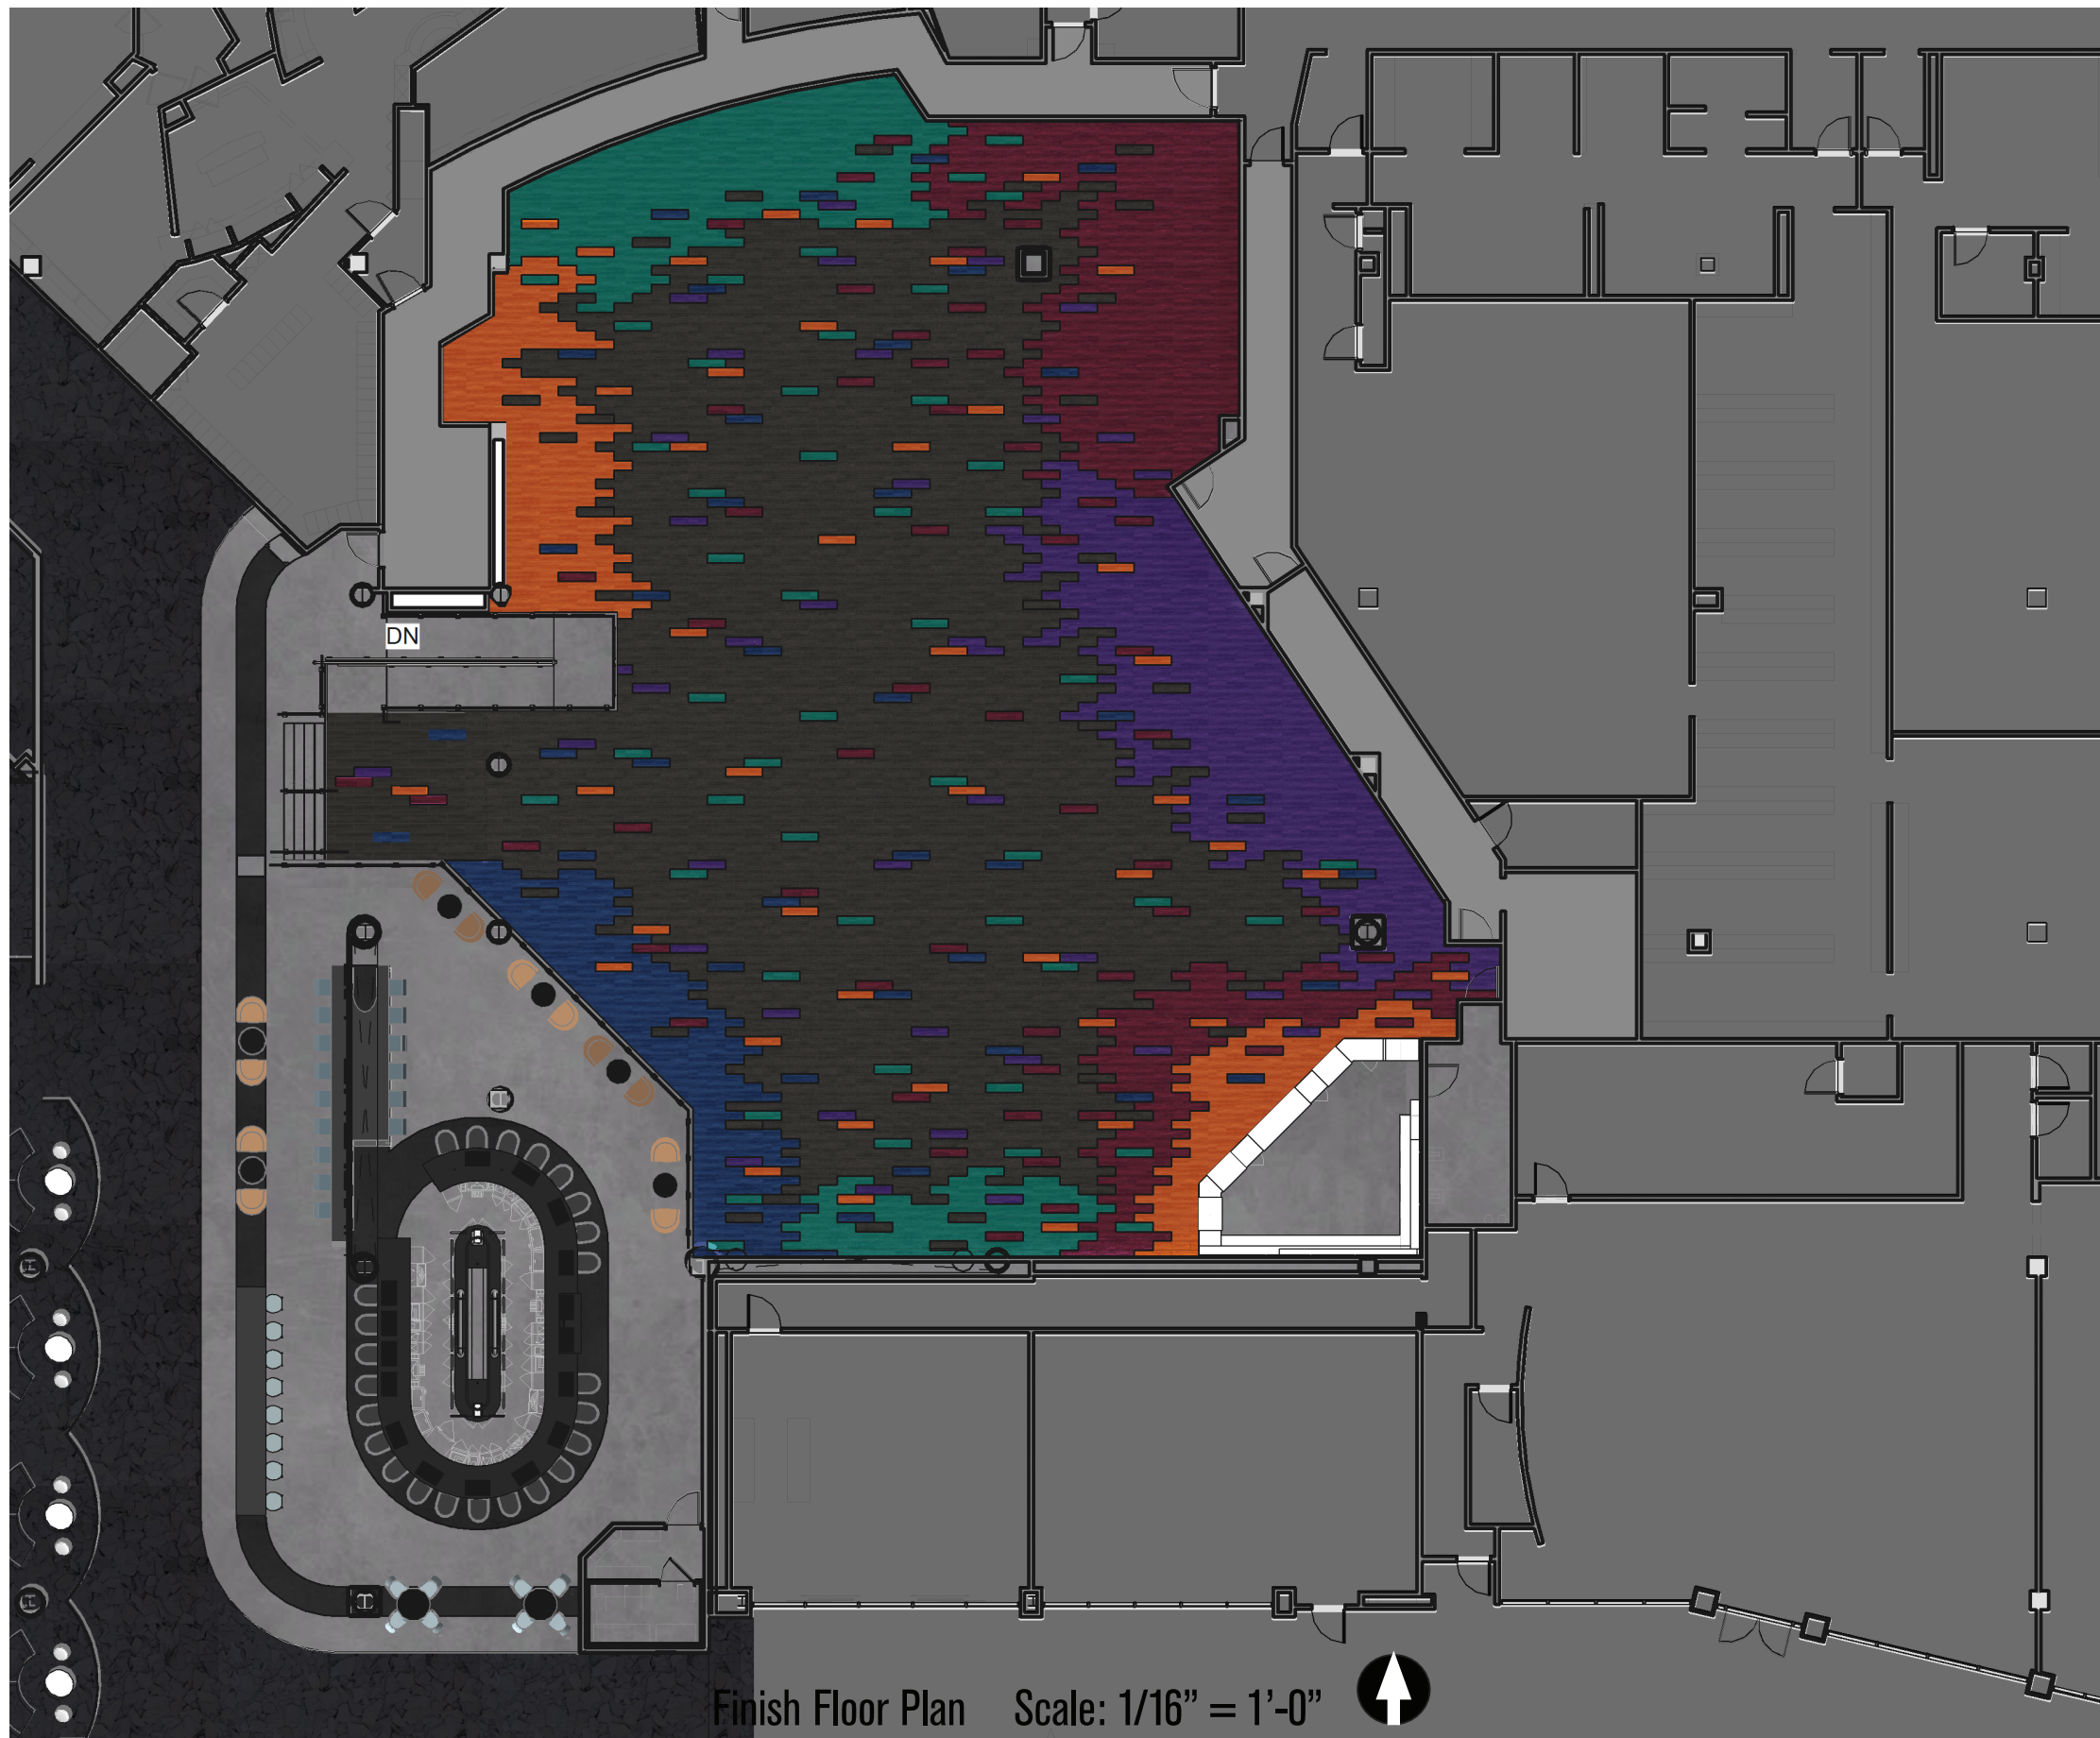

Finish Floor Plan Scale: 1/16" = 1'-0"

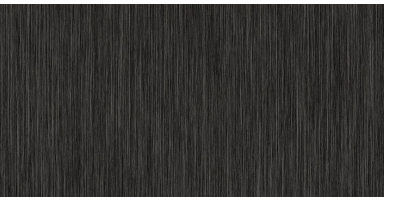

LVT-1



LVT-2




LVT-3




LVT-4



LVT-5

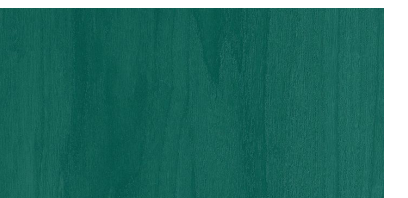

LVT-6

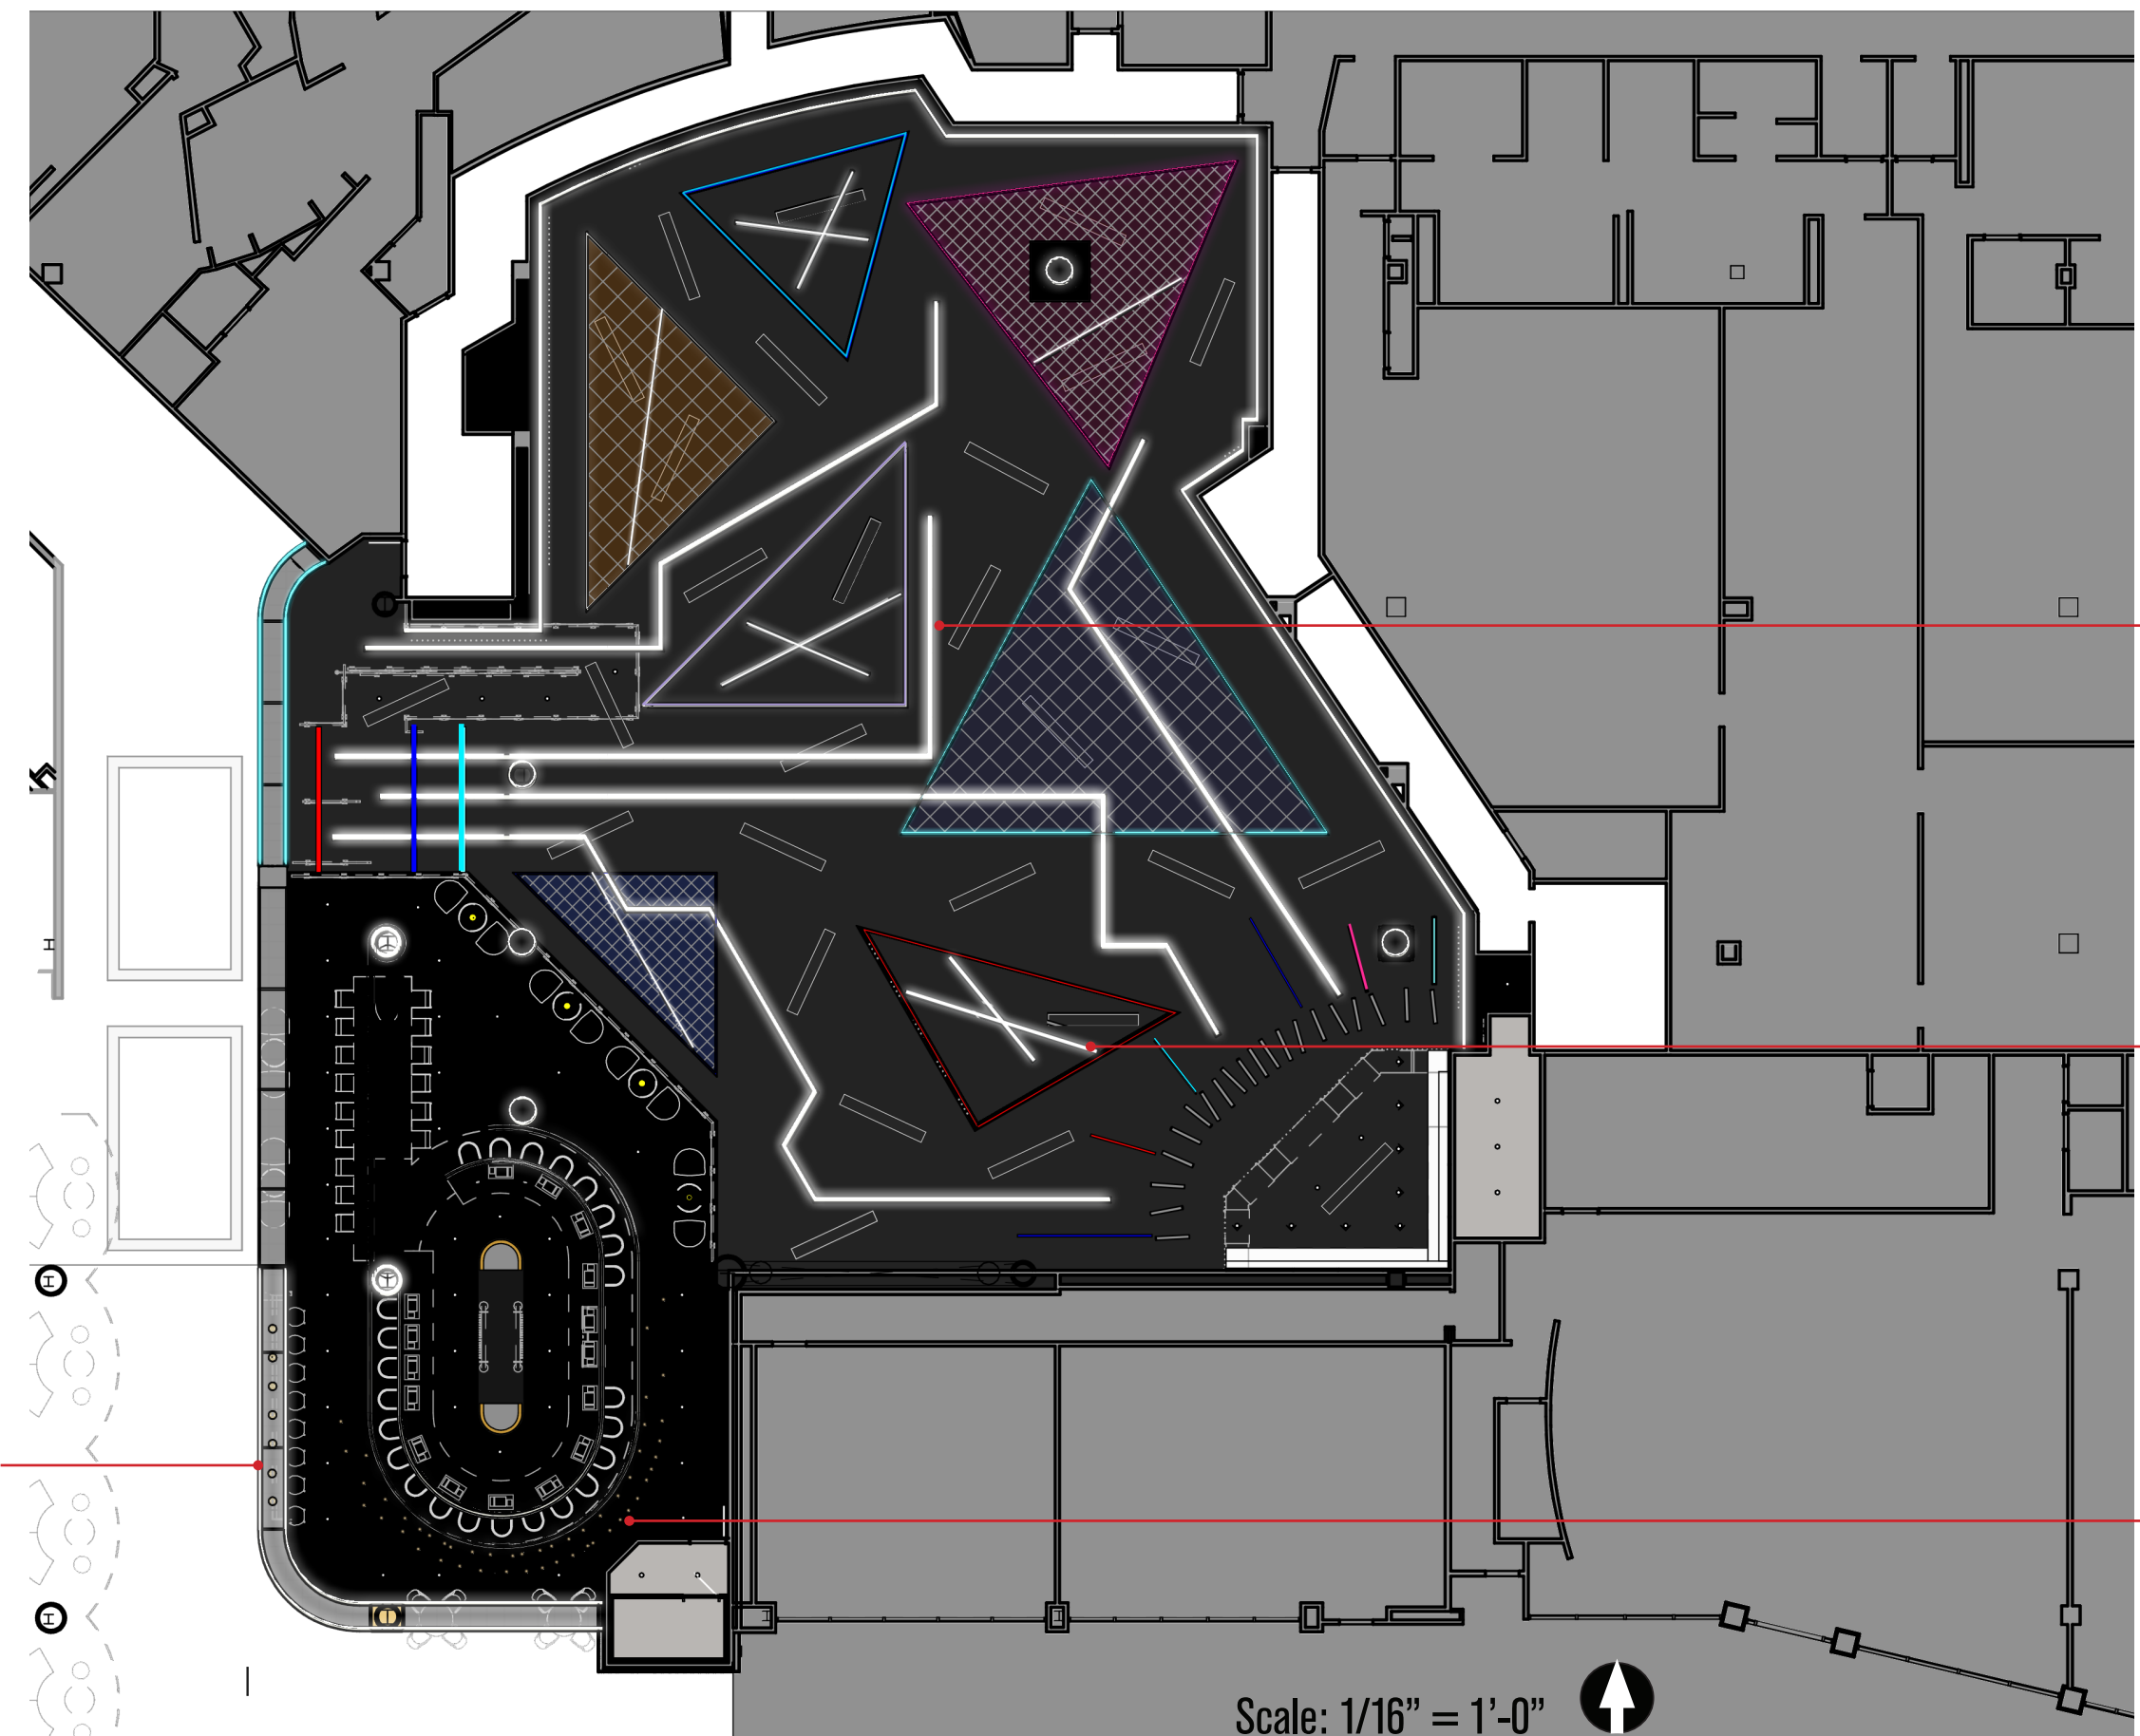

P6 - P10



P3 - P5



P1



P2

BALLY'S
ARCADE

Scale: 1/16" = 1'-0"




aria
GROUP










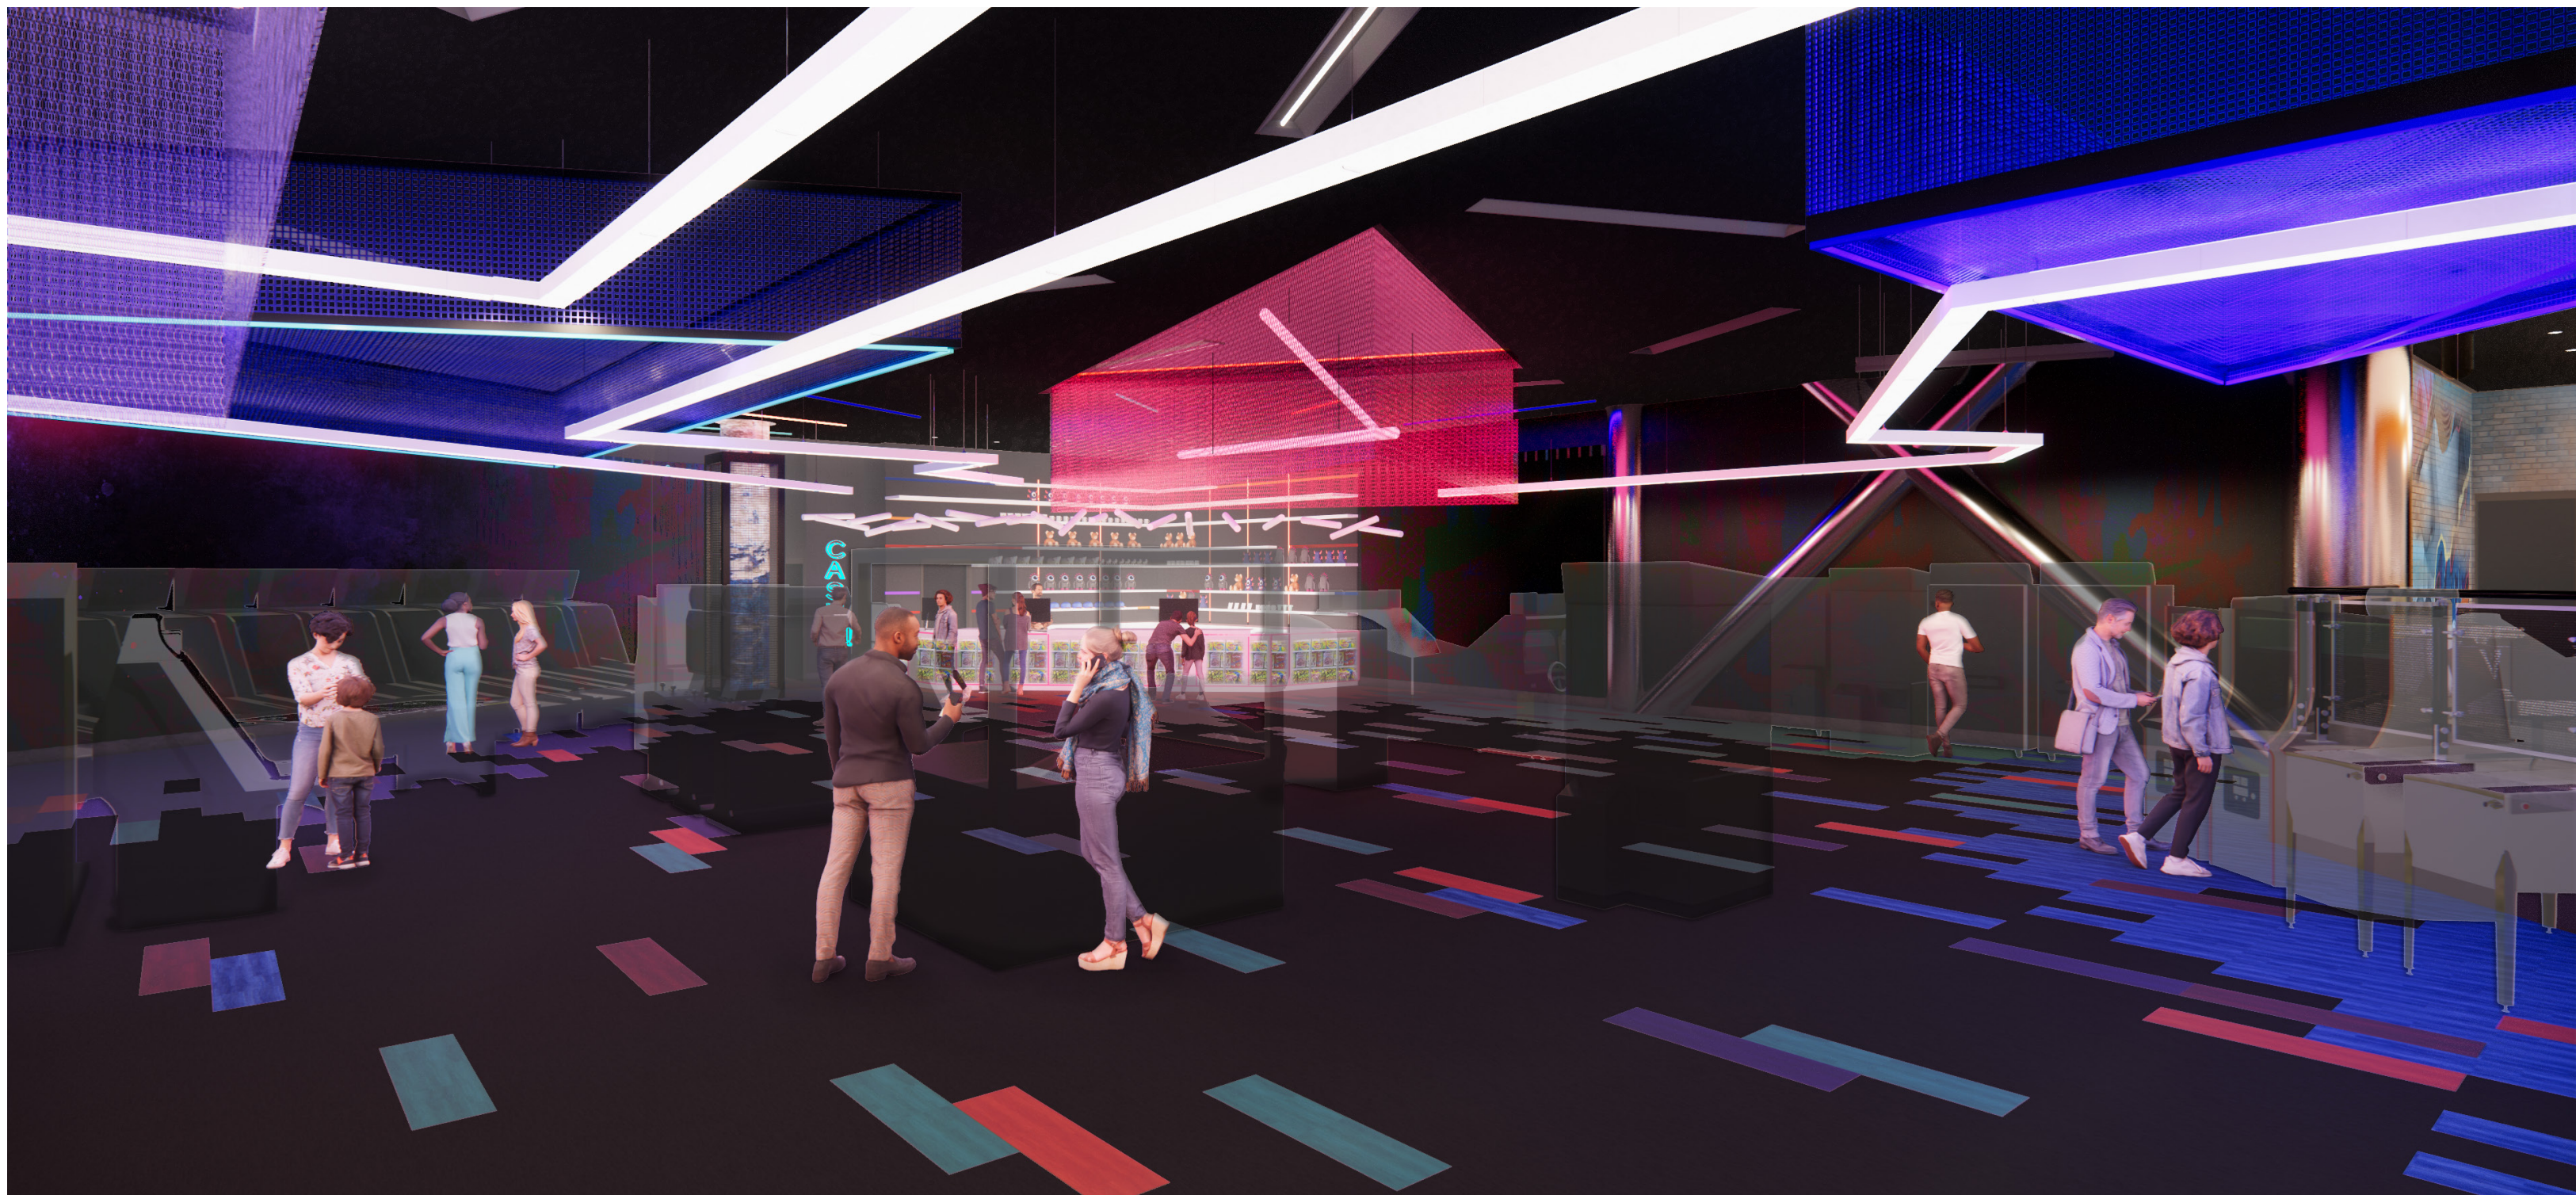






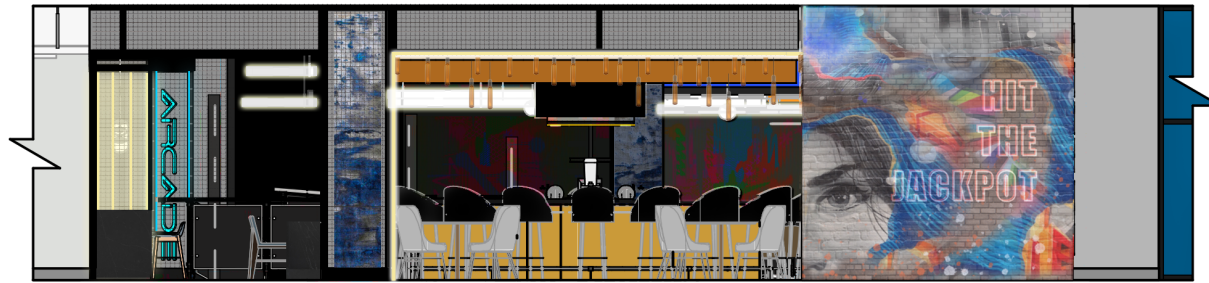

2 SOUTH ELEVATION
Scale: 1/8" = 1'-0"



MTL-10
METAL PANEL @ BAR
DIE

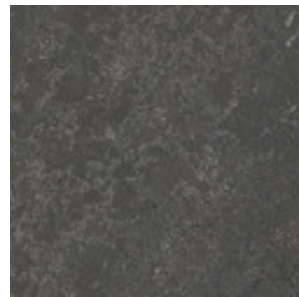


S-1
QUARTZ COUNTER @
AT BAR




BR-1 @
BRICK VENEER FOR
CUSTOM MURAL



CUSTOM MURAL

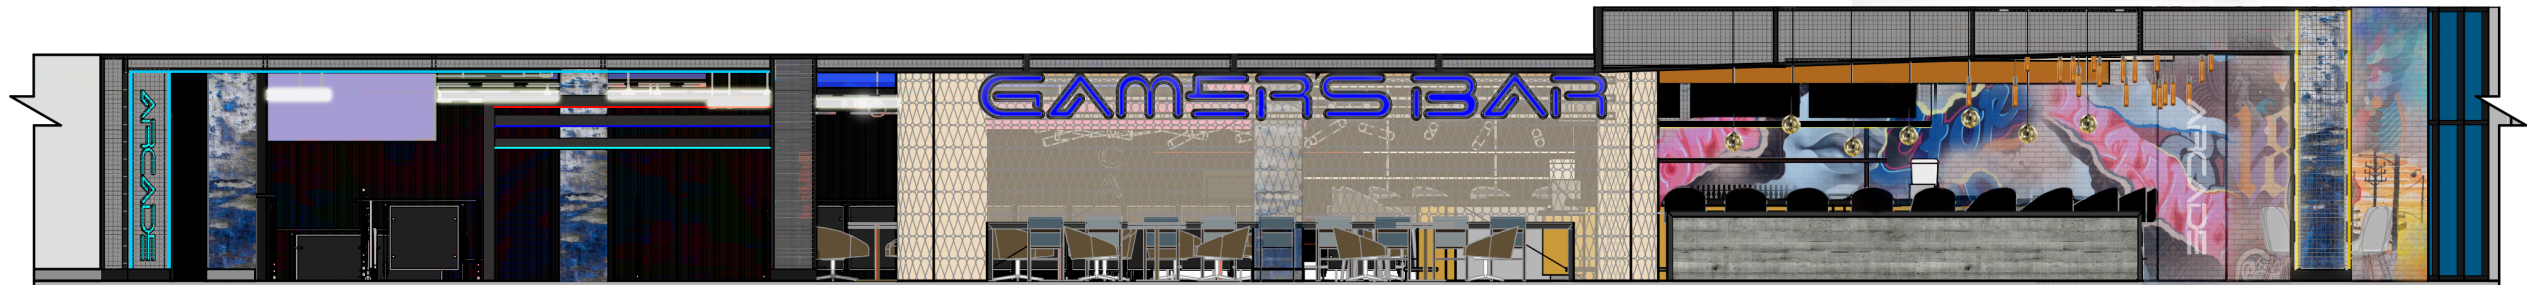

1 WEST ELEVATION
Scale: 1/8" = 1'-0"

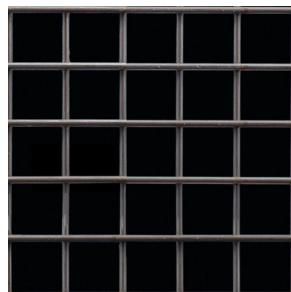

70% OPEN METAL MESH




MTL-2
CEILING CHAIN OVER BAR



MTL-3




P-2 PENDANT @ BAR

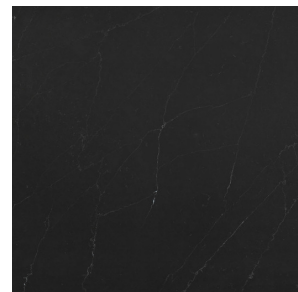

S-2 QUARTZ COUNTER



PF-1 PLASTER
FINISHES AT COUNTER SEATING AREA

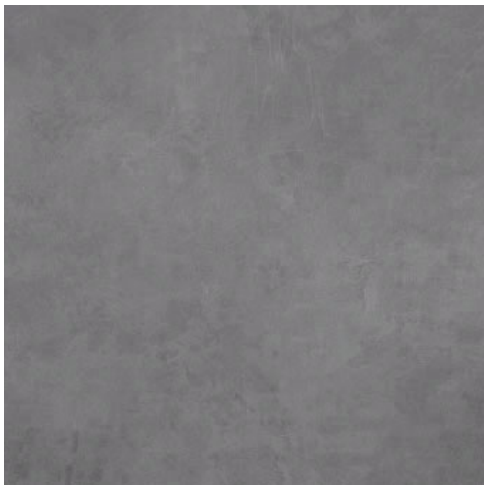

CS-1 STAINED CONCRETE TO MATCH
SAMPLE PROVIDED BY DESIGNER.

NOTE: GRIND, STAIN AND SEAL




CS-2 STAINED CONCRETE TO MATCH
SAMPLE PROVIDED BY DESIGNER.

NOTE: GRIND, STAIN AND SEAL




BR-1 BRICK VENEER
MFR: MFR
PRODUCT: BRICK VENEER
TO MATCH SAMPLE PROVIDED
BY DESIGNER
LOCATION: BAR FEATURE WALLS

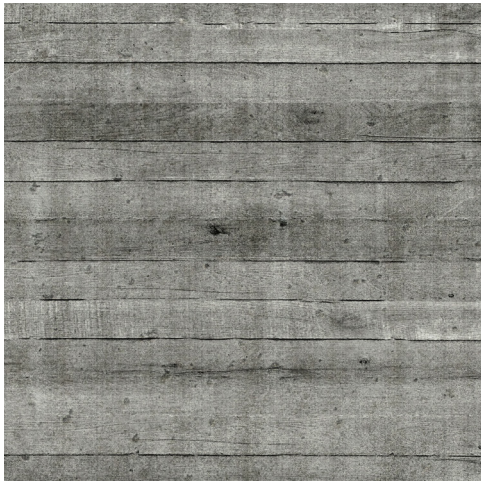

PF-1 PLASTER
MFR: VENETIAN ART INC
PRODUCT: TO MATCH SAMPLE PROVIDED
BY DESIGNER
LOCATION: COUNTER TABLE FRONT



LVT-1 LUXURY VINYL TILE
MFR: INTERFACE
PRODUCT: BRUSHED LINES
COLOR: KOHL
SIZE: 9.845" X 39.38"
LOCATION: ARCADE
LEAD: 8 WEEKS

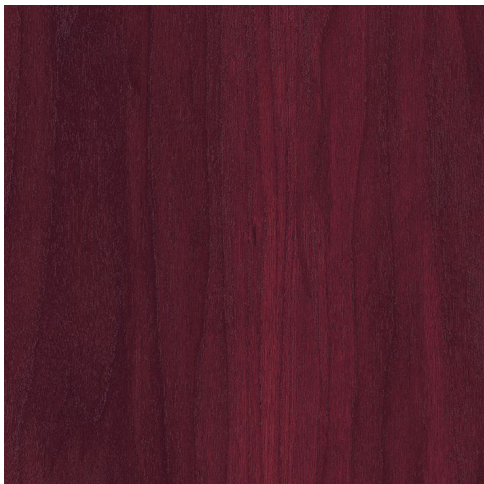


LVT-2 LUXURY VINYL TILE
MFR: INTERFACE
PRODUCT: STUDIO SET
COLOR: DEEP FUCHSIA A00718
SIZE: 9.845" X 39.38" TILE
LOCATION: ARCADE
LEAD: 10 WEEKS




LVT-3 LUXURY VINYL TILE
MFR: INTERFACE
PRODUCT: STUDIO SET
COLOR: ORANGE A00716
SIZE: 9.845" X 39.38" TILE
LOCATION: ARCADE
LEAD: 10 WEEKS




LVT-4 LUXURY VINYL TILE
MFR: INTERFACE
PRODUCT: STUDIO SET
COLOR: VIOLET A00719
SIZE: 9.845" X 39.38" TILE
LOCATION: ARCADE
LEAD: 10 WEEKS

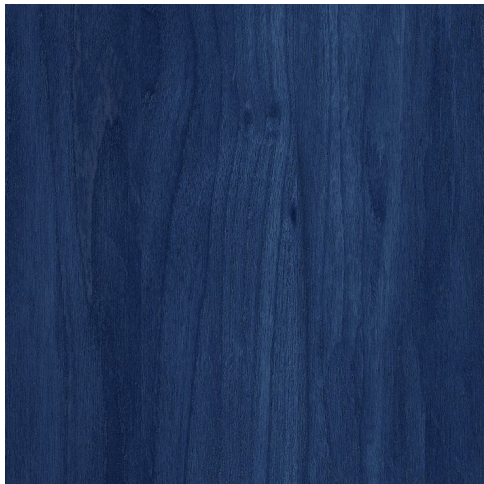


LVT-5 LUXURY VINYL TILE
MFR: INTERFACE
PRODUCT: STUDIO SET
COLOR: ROYAL BLUE A00720
SIZE: 9.845" X 39.38" TILE
LOCATION: ARCADE
LEAD: 10 WEEKS

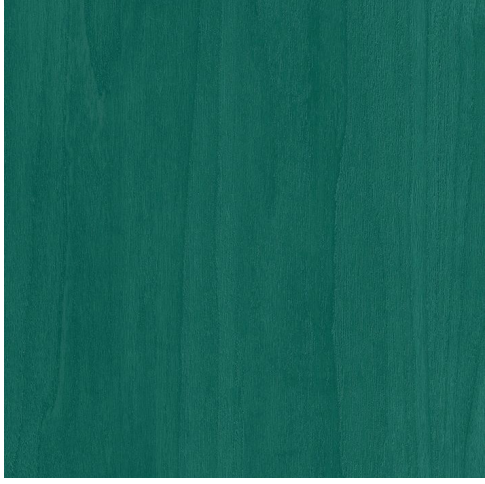


LVT-6 LUXURY VINYL TILE
MFR: INTERFACE
PRODUCT: STUDIO SET
COLOR: TURQUOISE A00724
SIZE: 9.845" X 39.38" TILE
LOCATION: ARCADE
LEAD: 10 WEEKS

 


PT-1
MFR: SHERWIN WILLIAMS
PRODUCT: OVERALL WHITE PAINT
COLOR: SW 7077

 

PT-2
MFR: SHERWIN WILLIAMS
PRODUCT: OVERALL BLACK PAINT
COLOR: SW 6991

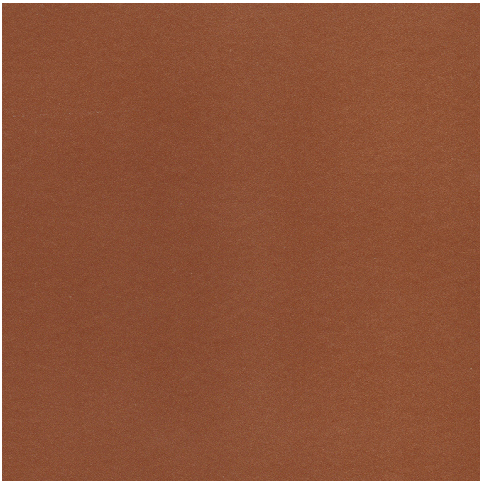


PT-3
MFR: SCUFFMASTER
PRODUCT: SOLID METAL PAINT
COLOR: GOH 32390791
SM10258

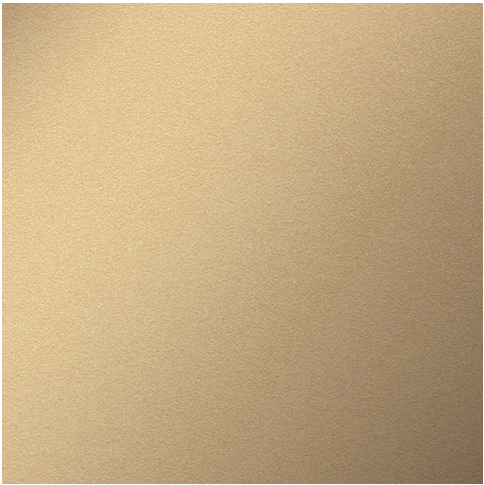


PT-4
MFR: SCUFFMASTER
PRODUCT: SOLID METAL PAINT
COLOR: GOH 325971
SM10239




PT-5
PRODUCT: RAL 9017
COLOR: TRAFFIC BLACK

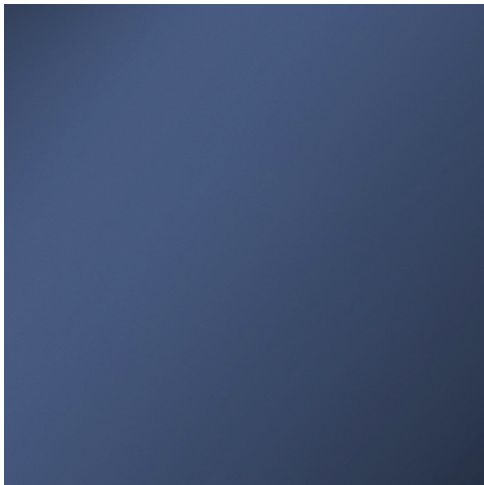


PT-6
MFR: SCUFFMASTER
PRODUCT: SOLID METAL PAINT
COLOR: SM10260

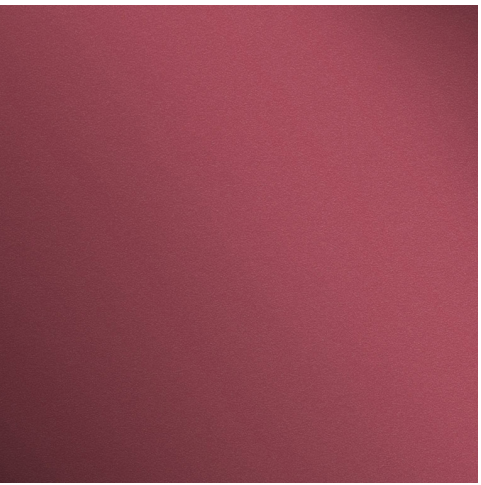

PT-7
MFR: SCUFFMASTER
PRODUCT: SOLID METAL PAINT
COLOR: SM840

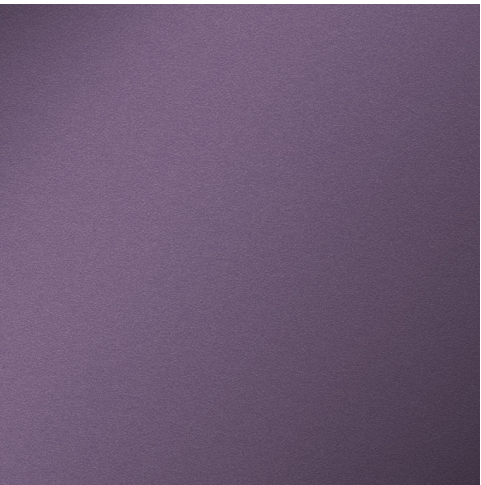

PT-8
MFR: SCUFFMASTER
PRODUCT: SOLID METAL PAINT
COLOR: SM11290

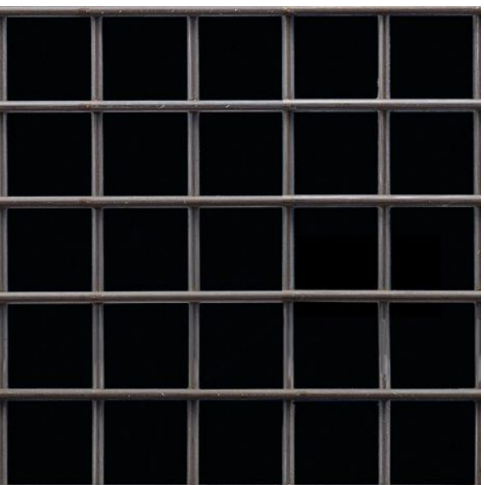


MTL-1 WIRE MESH
MFR: MCNICHOLS WIRE MESH
PRODUCT: SQUARE CARBON STEEL
SIZE: 70% OPEN SQUARE MESH




MTL-2
MFR: KRISKADECOR
PRODUCT: CHAIN CEILING
COLOR: SAND 20028
LOCATION: BAR
LEAD: 8-10 WEEKS




MTL-3
MFR: KRISKADECOR
PRODUCT: CHAIN CEILING
COLOR: BROWN 20006
LEAD: 8-10 WEEKS

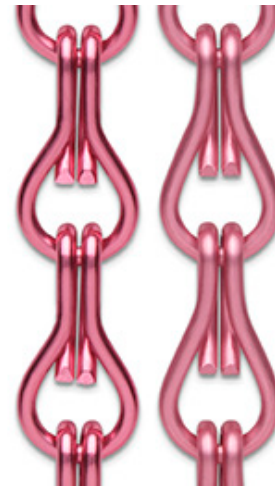

MTL-4
MFR: KRISKADECOR
PRODUCT: CHAIN CEILING
COLOR: FLORIDA PINK 20216
LOCATION: ARCADE
LEAD: 8-10 WEEKS

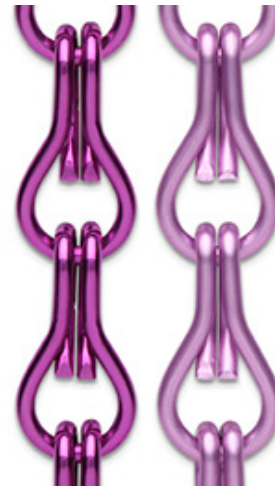


MTL-5
MFR: KRISKADECOR
PRODUCT: CHAIN CEILING
COLOR: LILAC 20207
LOCATION: ARCADE
LEAD: 8-10 WEEKS

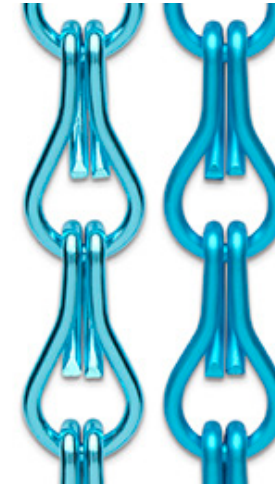


MTL-6
MFR: KRISKADECOR
PRODUCT: CHAIN CEILING
COLOR: TURQUOISE SATIN 20209
LOCATION: ARCADE
LEAD: 8-10 WEEKS



MTL-7 WIRE MESH
MFR: MCNICHOLS WIRE MESH
PRODUCT: SQUARE CARBON STEEL
SIZE: 2" SQUARE MESH

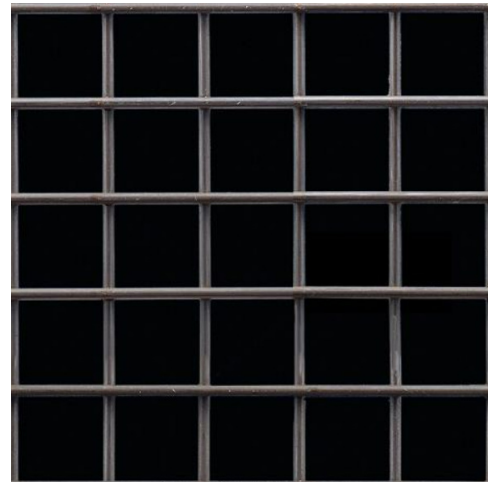


MTL-8 WIRE MESH
MFR: MCNICHOLS WIRE MESH
PRODUCT: SQUARE CARBON STEEL
SIZE: 1" SQUARE MESH

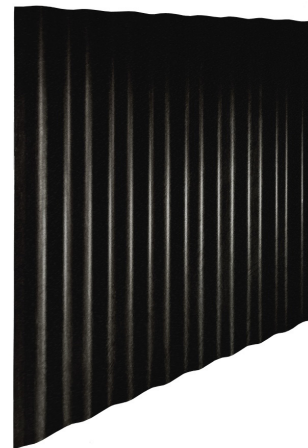


MTL-9 CORRUGATED METAL
MFR: MOZ
PRODUCT: BLACK MATTE CORRUGATED
COLOR: BLACK MATTE POWDER COAT
SIZE: 44 1/2" X 120" ON .040"
LOCATION: ARCADE WALLS



MTL-10 METAL
MFR: CHEMETAL
PRODUCT: METAL PANEL W/ LAMINATE
BACKER: .044"
COLOR: #620 CIVILIZATION ALUMINUM
LOCATION: BAR DIE

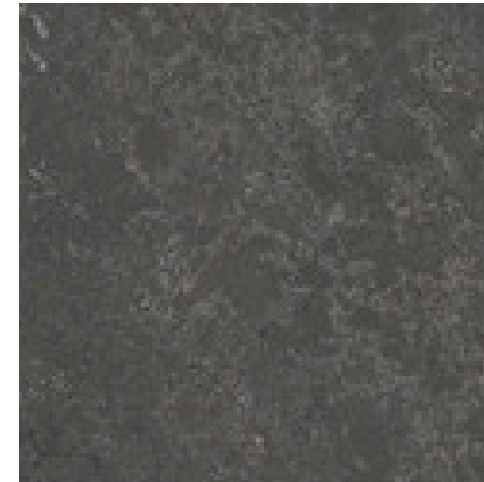


S-1 QUARTZ
MFR: CORIAN
PRODUCT: QUARTZ
COLOR: CARBON CEMENT
LOCATION: BAR COUNTER TOP

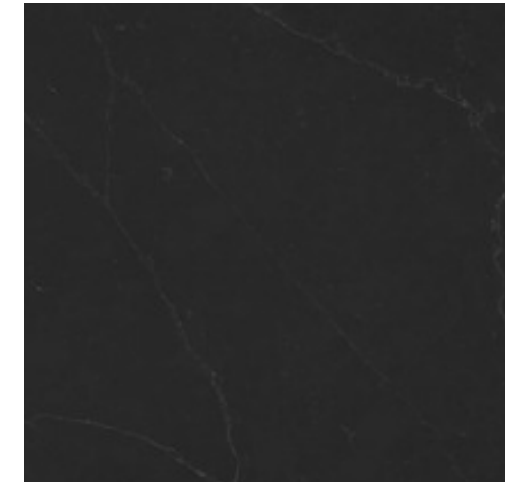

S-2 QUARTZ
MFR: CORIAN
PRODUCT: QUARTZ
COLOR: PORTORO
LOCATION: COMMUNITY TABLE +
COUNTER TABLE

FINISHES

 

RB-1 WALL BASE @ ARCADE
MFR: TARKETT
PRODUCT: MANDALAY 6"
COLOR: 82 BLACK PEARL



WC-1 @ COLUMNS
MFR: ASTEK
PRODUCT: EXPOSURE 1
COLOR: EXPOSURE 1 / SL100
PRICE: \$6.50 SQ/FT
LEAD: 1-2 WEEKS FROM SAMPLE
APPROVAL + 3-4 WEEKS FOR
PRODUCTION



WC-2 @ ACCENT WALL
MFR: ASTEK
PRODUCT: KRASNER METALLIC VC
COLOR: PAPER JET SKU | LL-352
PRICE: \$24.05 YD
LEAD: IN STOCK



BAR PURSE + COAT HOOK
MFR: KEGWORKS
PRODUCT: DOUBLE PURSE HOOK
COLOR: MATTE BLACK
SIZE: 2 7/8"W X 1 1/2"H X 1 3/4"D



BAR RAIL BRACKET
MFR: KEGWORKS
PRODUCT: 90 DEGREE POST 2" OD
COLOR: MATTE BLACK
SIZE: 7" W X 7" H



WG-1 - ALT.
MFR: KOROSEAL
PRODUCT: DIGITAL LAB PRINTED WC
COLOR: PRINTED WALL GRAPHICS
SIZE: CUSTOM




MFR: P1
 PRODUCT: VISTOSI
 COLOR: PUPPET PENDANT
 SIZE: TOPAZ
 DIMMER: 9"
 PRICE: ON SEPARATE DIMMER
 LEAD: \$540
 8-12 WEEKS IF NOT IN STOCK



MFR: P2
 PRODUCT: STONE LIGHTING
 COLOR: CROSSHATCH SN PENDANT
 SIZE: EDISON TUBE AMBER
 DIMMER: 109.5"L x 4.3"W x 13.5"H
 LEAD: @ VARIOUS HEIGHTS 7'-6"
 B/F TO 9' B/F
 ON ELV OR TRIAC DIMMER
 IN STOCK




MFR: P3, P4, P5
 PRODUCT: BARBICAN
 COLOR: HPC LITE SOLO 4"D
 SIZE: WHITE
 DIMMER: 36" L, CUSTOM: 12' + 18'L
 CONTACT: ON SEPARATE DIMMER
 david.foss@villalighting.com

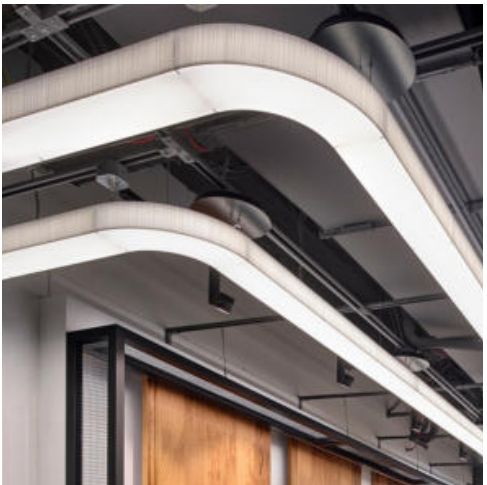

MFR: P6, P7, P8, P9, P10
 PRODUCT: LIGHTART
 COLOR: LA2 CONNECTED SHAPES
 SIZE: GESSO
 DIMMER: MODULAR
 ON SEPARATE DIMMER



MFR: SL1
 PRODUCT: NOVA FLEX
 COLOR: NOVA FLEX 120 SERIES
 DIMMER: WHITE
 ON SEPARATE DIMMER

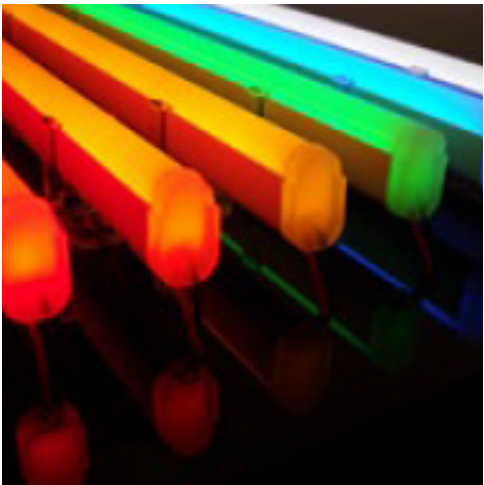

MFR: SL2, SL3, SL4
 PRODUCT: SLOAN LED
 COLOR: NEON INSPIRED TUBING
 DIMMER: BLUE, CYAN, RED
 ON SEPARATE DIMMER



MFR: ALTERNATE FIXTURE
 PRODUCT: P6, P7, P8, P9, P10
 SIZE: BARBICAN
 DIMMER: HPC3 SOLO 4"
 CONTACT: MODULAR
 david.foss@villalighting.com



MFR: CH-1 + CH-1A
DESIGNFORM
PRODUCT: JONATHAN SIDE CHAIR
FRAME: BLACK PAINTED ASH
COM1: CAS71 CADET
COM1A: CAS250 QUARRY
PRICE: \$386.50 + 1.5 yds COM
LEAD: 16-18 WEEKS
CONTACT: Dann Niven
dann@dnivengroup.com



MFR: CH-2
AFRA
PRODUCT: MEKA ONE CHAIR
FRAME: ASH WOOD BLACK 25717
COM: CAS66 ARMOR
HANDLE: NERO
PRICE: \$406 + 1.15 yds COM
LEAD: 10-12 WEEKS FROM
DEPOSIT + COM
CONTACT: Anju Sahu
anju@afrafurniture.com



MFR: CH-3 + CH-3A
STYLE NATIONS
PRODUCT: ELLIS COLLECTION
FRAME: MOD 625-S SWIVEL
COM: SANDSTONE / TIGER EYE
COM1A: SANDSTONE / AMBER
PRICE: \$488 + 1.8 yds COM
LEAD: 12-16 WEEKS
CONTACT: Olivia Hurst
olivia@stylenations.com



MFR: ST-1 COUNTER STOOLS
DESIGNFORM
PRODUCT: MORRISON COUNTER-
STOOL
COM: CONNECT 2.0 CNN226
FRAME: ASH ANTIQUE CHERRY
M001 LEGS
PRICE: \$330 + 1.5 yds COM
LEAD: 16-18 WEEKS
CONTACT: Dann Niven
dann@dnivengroup.com



MFR: ST-2 BAR GAMING STOOLS
PATIR CASINO SEATING
PRODUCT: 713 SERIES, 30" STOOL
SEAT: BLACK VINYL
BACK: ZIGRINO SHADOW
BASE: AMC BLACK
BRONZE MTL HANDLE
BLACK NICKEL FOOTREST
PRICE: \$715 UPHOLSTERY INCLUDED
LEAD: 16 WEEKS
CONTACT: Dennys Patir
dennys.patir@patirseating.com



MFR: TBL-1 DINING HT TABLES
GRAND RAPIDS
PRODUCT: 30" H
BASE: ULTRA BRONZE METAL
TOP: 36" OD - BLACK WOOD
PRICE: \$526.95
LEAD: 7 WEEKS
CONTACT: Bill Neketis
bill@designlinesgroup.com



MFR: TBL-2 DINING HT TABLE
GRAND RAPIDS
PRODUCT: 30" H
BASE: ULTRA BRONZE METAL
TOP: 30"OD - BLACK WOOD
PRICE: \$417.60
LEAD: 7 WEEKS
CONTACT: Bill Neketis
bill@designlinesgroup.com


FURNITURE



CH-1 W/ COMMUNITY TABLES



COLOR: CAS250 QUARRY

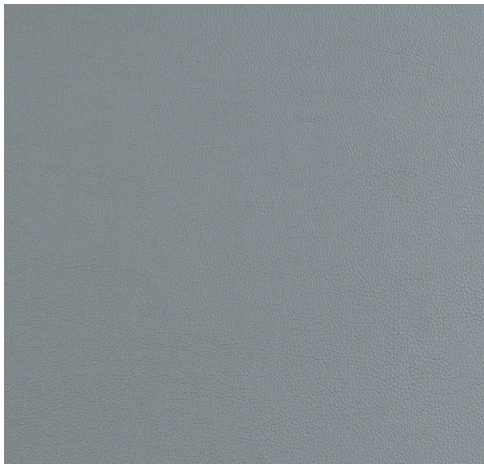

MFR: CF STINSON
LINE: CASSIDY
COLOR: CAS71 CADET
PRICE: \$30 YD - \$28 YD ROLL
LEAD: IF NOT IN STOCK, 2 - 12 WEEKS



CH-2 W/ 4 TOPS TABLE




MFR: CF STINSON
LINE: CASSIDY
COLOR: CAS66 ARMOR
PRICE: \$30 YD - \$28 YD ROLL
LEAD: IF NOT IN STOCK, 2 - 12 WEEKS



CH-3 W/ 2 TOPS TABLE




COLOR: SANDSTONE TIGER EYE

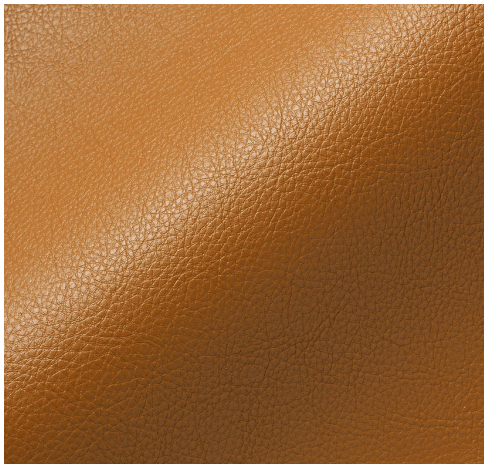

MFR: PALLAS
LINE: VALETUDO COLLECTION
COLOR: SANDSTONE / AMBER
PRICE: \$32.50 YD
LEAD: IN STOCK



ST-1 @ COUNTER SEATING AREA

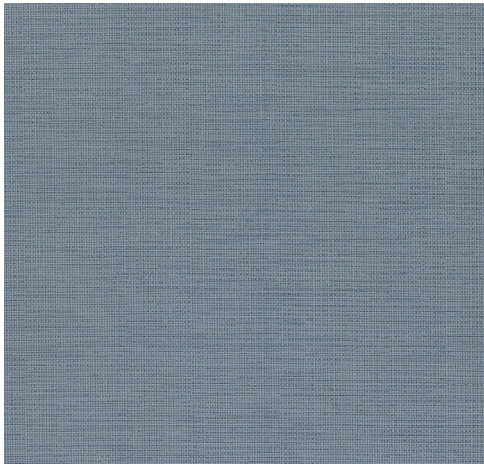


MFR: CF STINSON
LINE: CONNECT 2.0
COLOR: SCUBA, CNN226
PRICE: \$32 YD CUT - \$30 YD ROLL
LEAD: IF NOT IN STOCK, 2 - 12 WEEKS




ST-2 GAMING STOOL @ BAR



SEAT + INSIDE: BLACK POLARIS 565

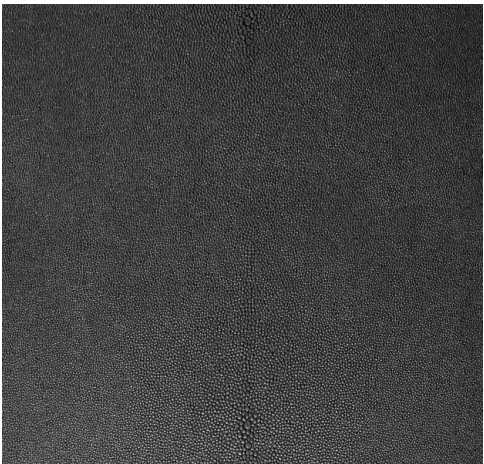

MFR: WOLF GORDON
LINE: ZIGRINO
COLOR: SHADOW GOH 32448597

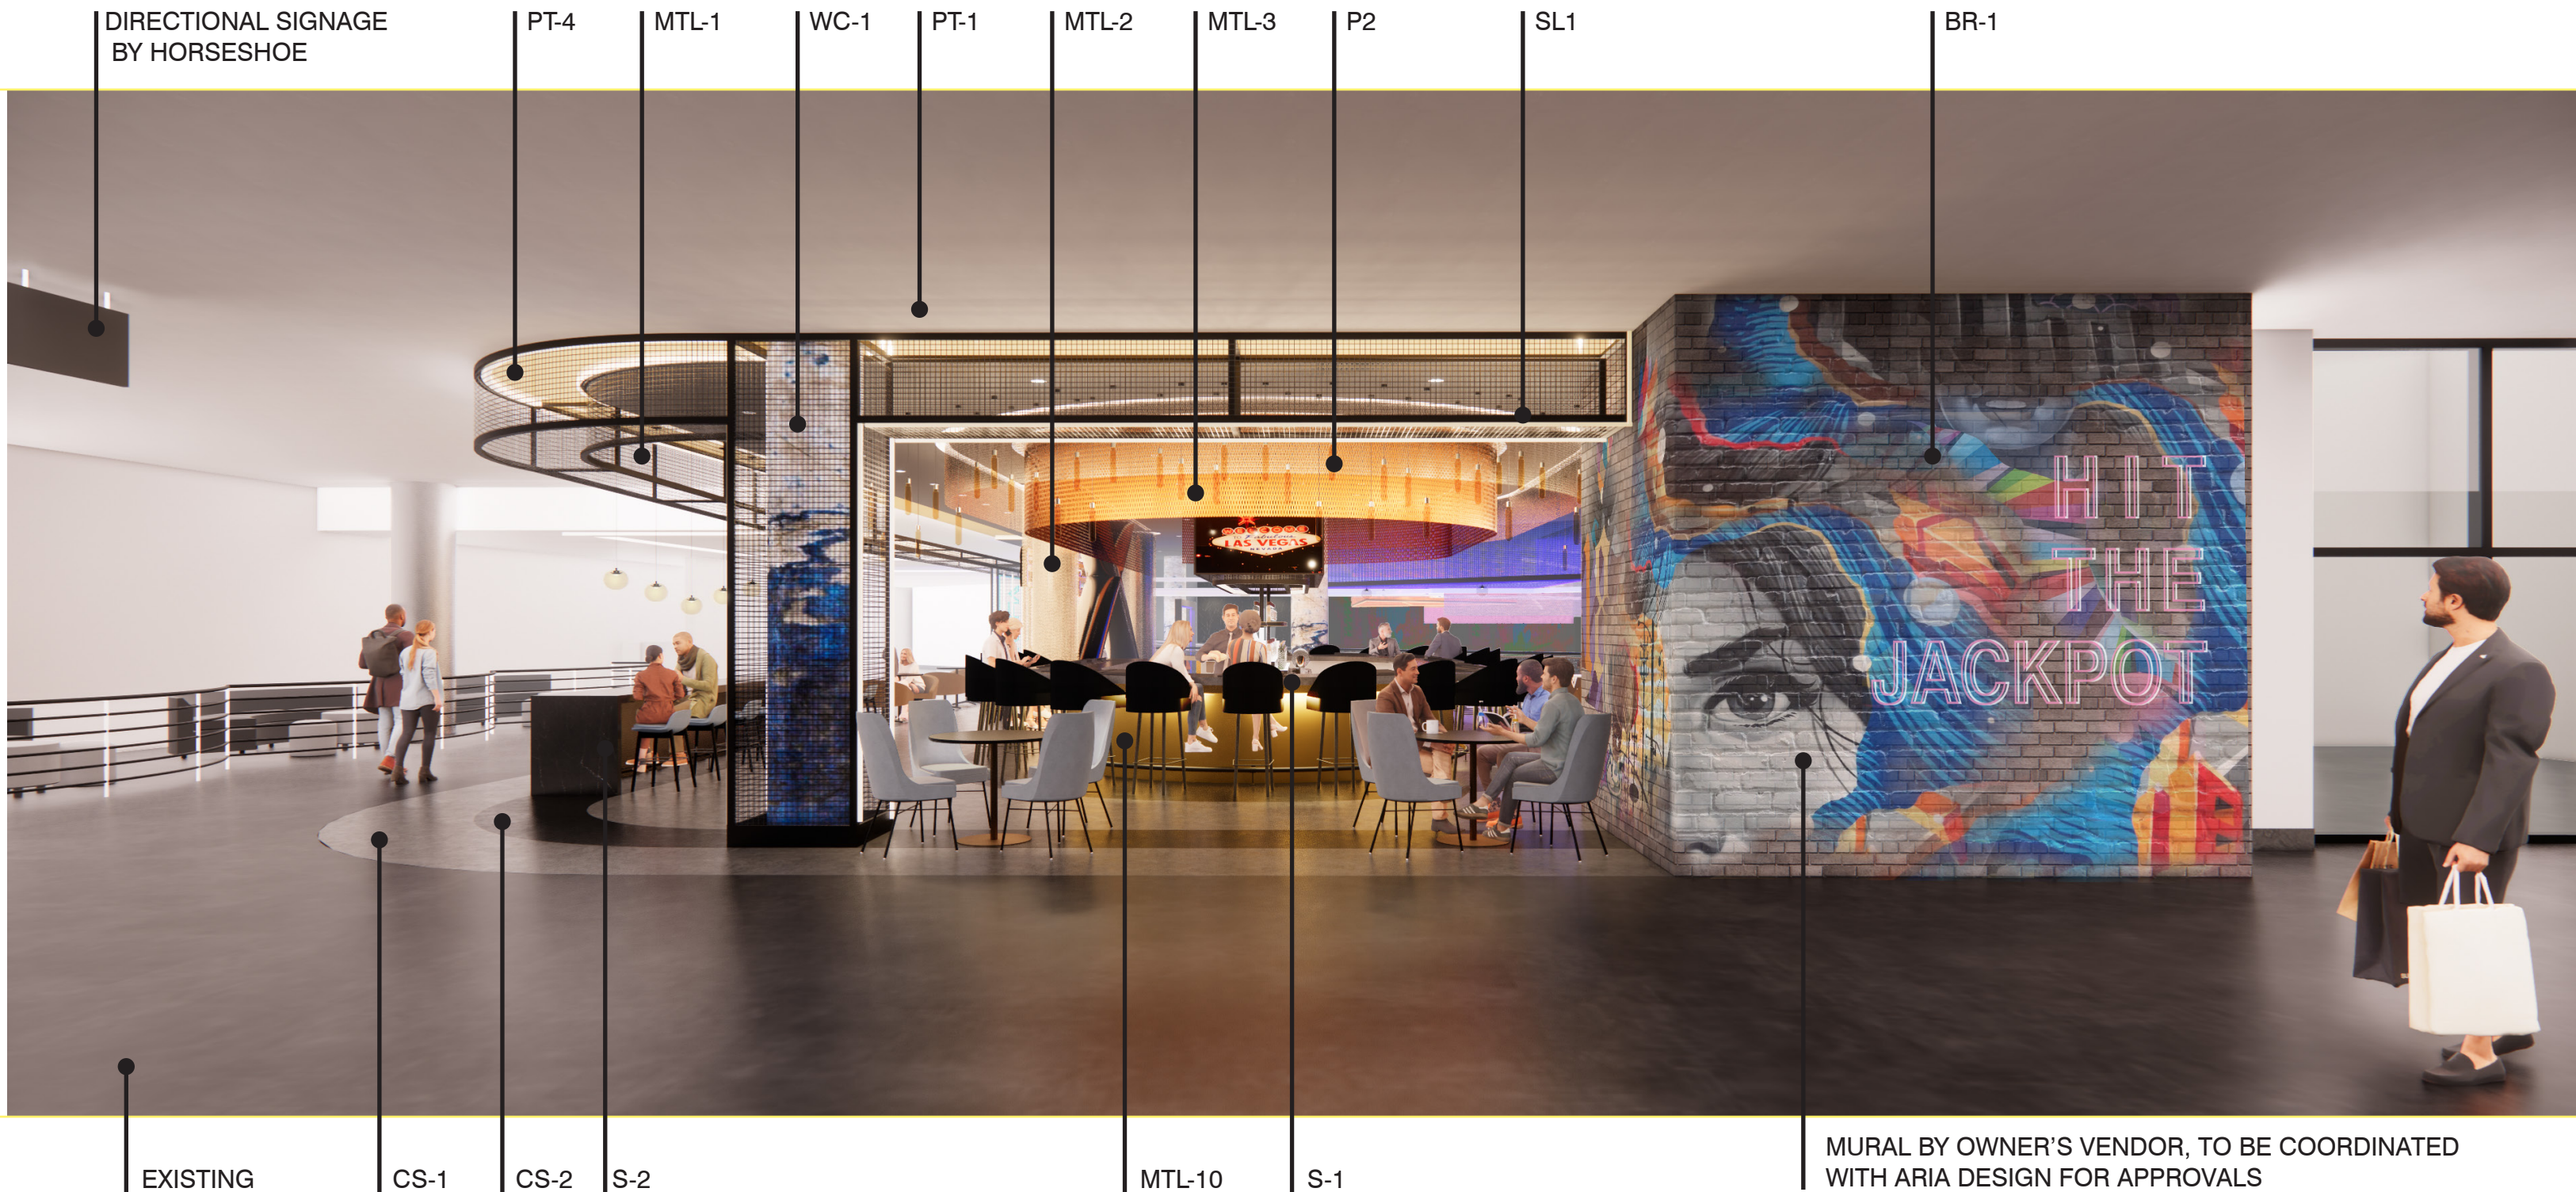



MTL-1

MTL-2

SL1

SL1

MTL-3

SL1

PT-2

PT-5

PT-4

BR-1

EXISTING

SL1

CS-1

PF-1

CS-1

S-2

CS-2

CS-2

MTL-10

SL1

WC-1

MURAL BY OWNER'S VENDOR,
TO BE COORDINATED WITH ARIA FOR DE-
SIGN APPROVALS

BALLY'S
ARCADE

Bally's Arcade Las Vegas | DD2 | May 6, 2022

aria
GROUP



MTL-1

BR-1

NEON SIGN BY OWNER'S VENDOR

EXISTING

CS-1

CS-2

MURAL BY OWNER'S VENDOR, TO BE COORDINATED
WITH ARIA DESIGN FOR APPROVALS

RB-1



PT-2

PT-2

WC-1

WC-2

P3

MTL-1

P8

PT-5

WC-1

SL2

S-2

MTL-2

NEON SIGN BY
OWNER'S VENDOR

P2

P1

NEON SIGN BY
OWNER'S VENDOR

RB-1

CS-1

CS-2

CS-1

SL2


SL3

SL4

NEON SIGN BY
OWNER'S VENDOR

S-2

PF-1

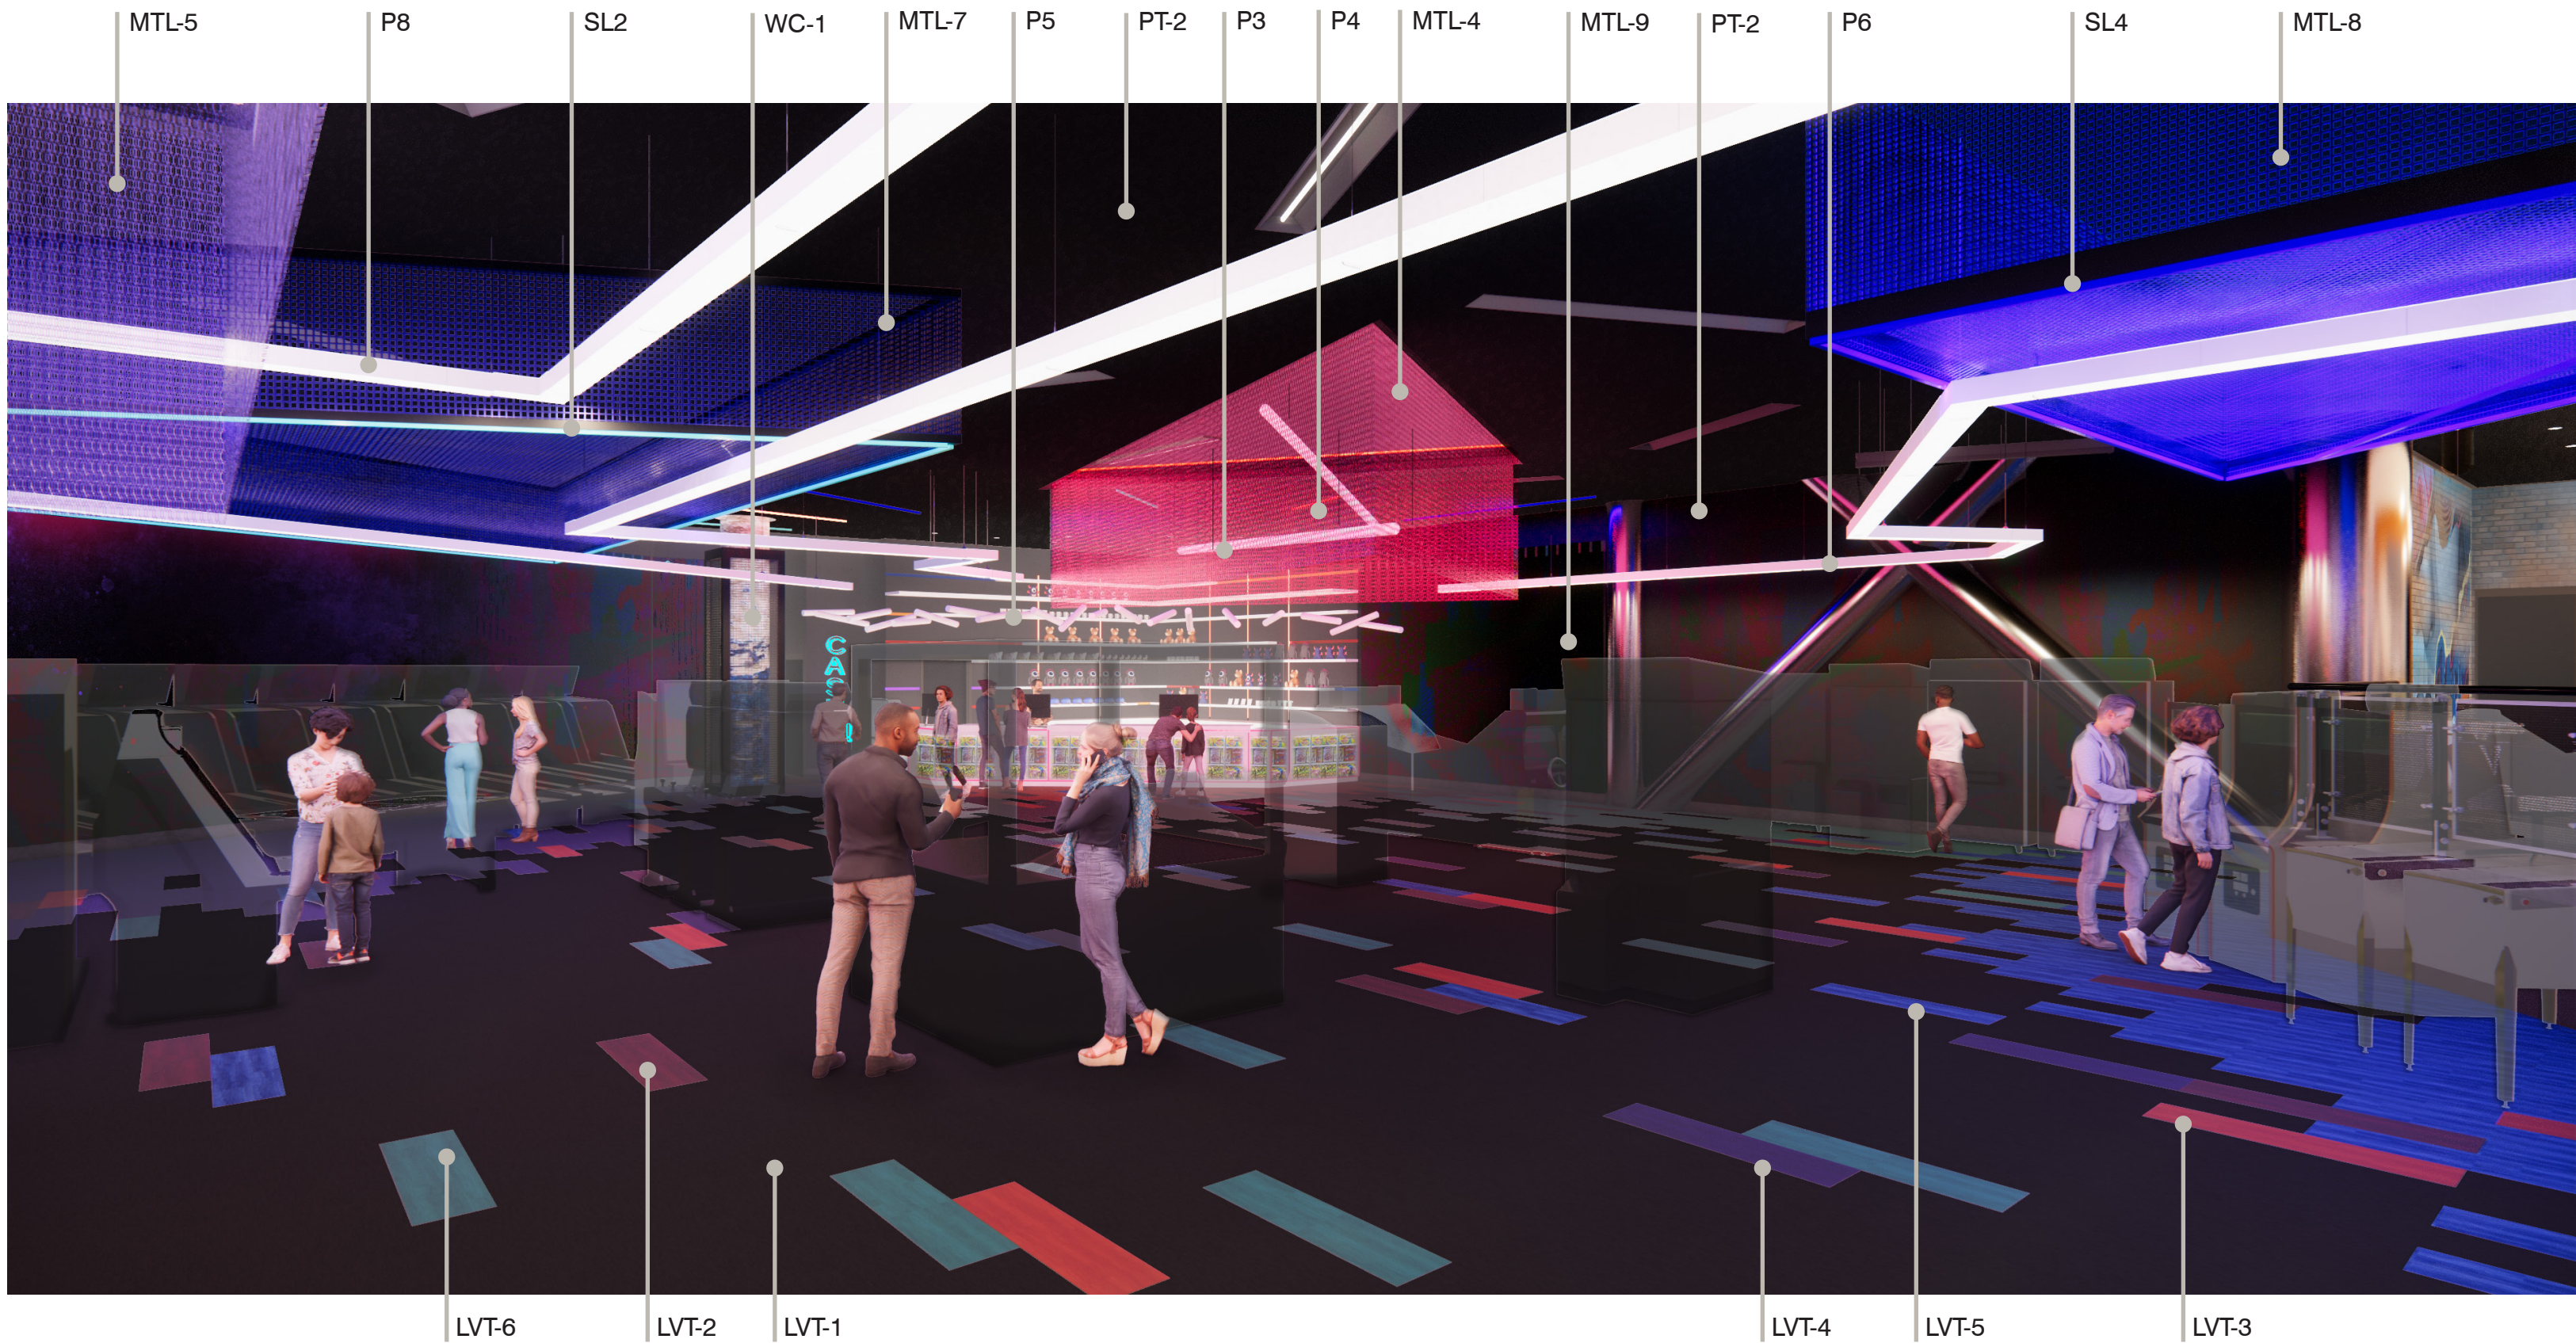



MTL-9

MTL-1

WC-1

PT-2

P5

NEON SIGN BY
OWNER'S VENDOR

PT-2

P5

SL3

GRAFFITI MURALS BY OWNER'S VENDOR,
TO BE COORDINATED WITH ARIA DESIGN
FOR APPROVALS

LVT-6

LVT-1

LVT-2

SLATTED WALL PAINTED PT-2 OVERALL
PT-3, PT-4, PT-6 & PT-7, PT-8 @ GROOVES.

LVT-4


LVT-3

LVT-5

MTL-9

RB-1

BALLY'S
ARCADE

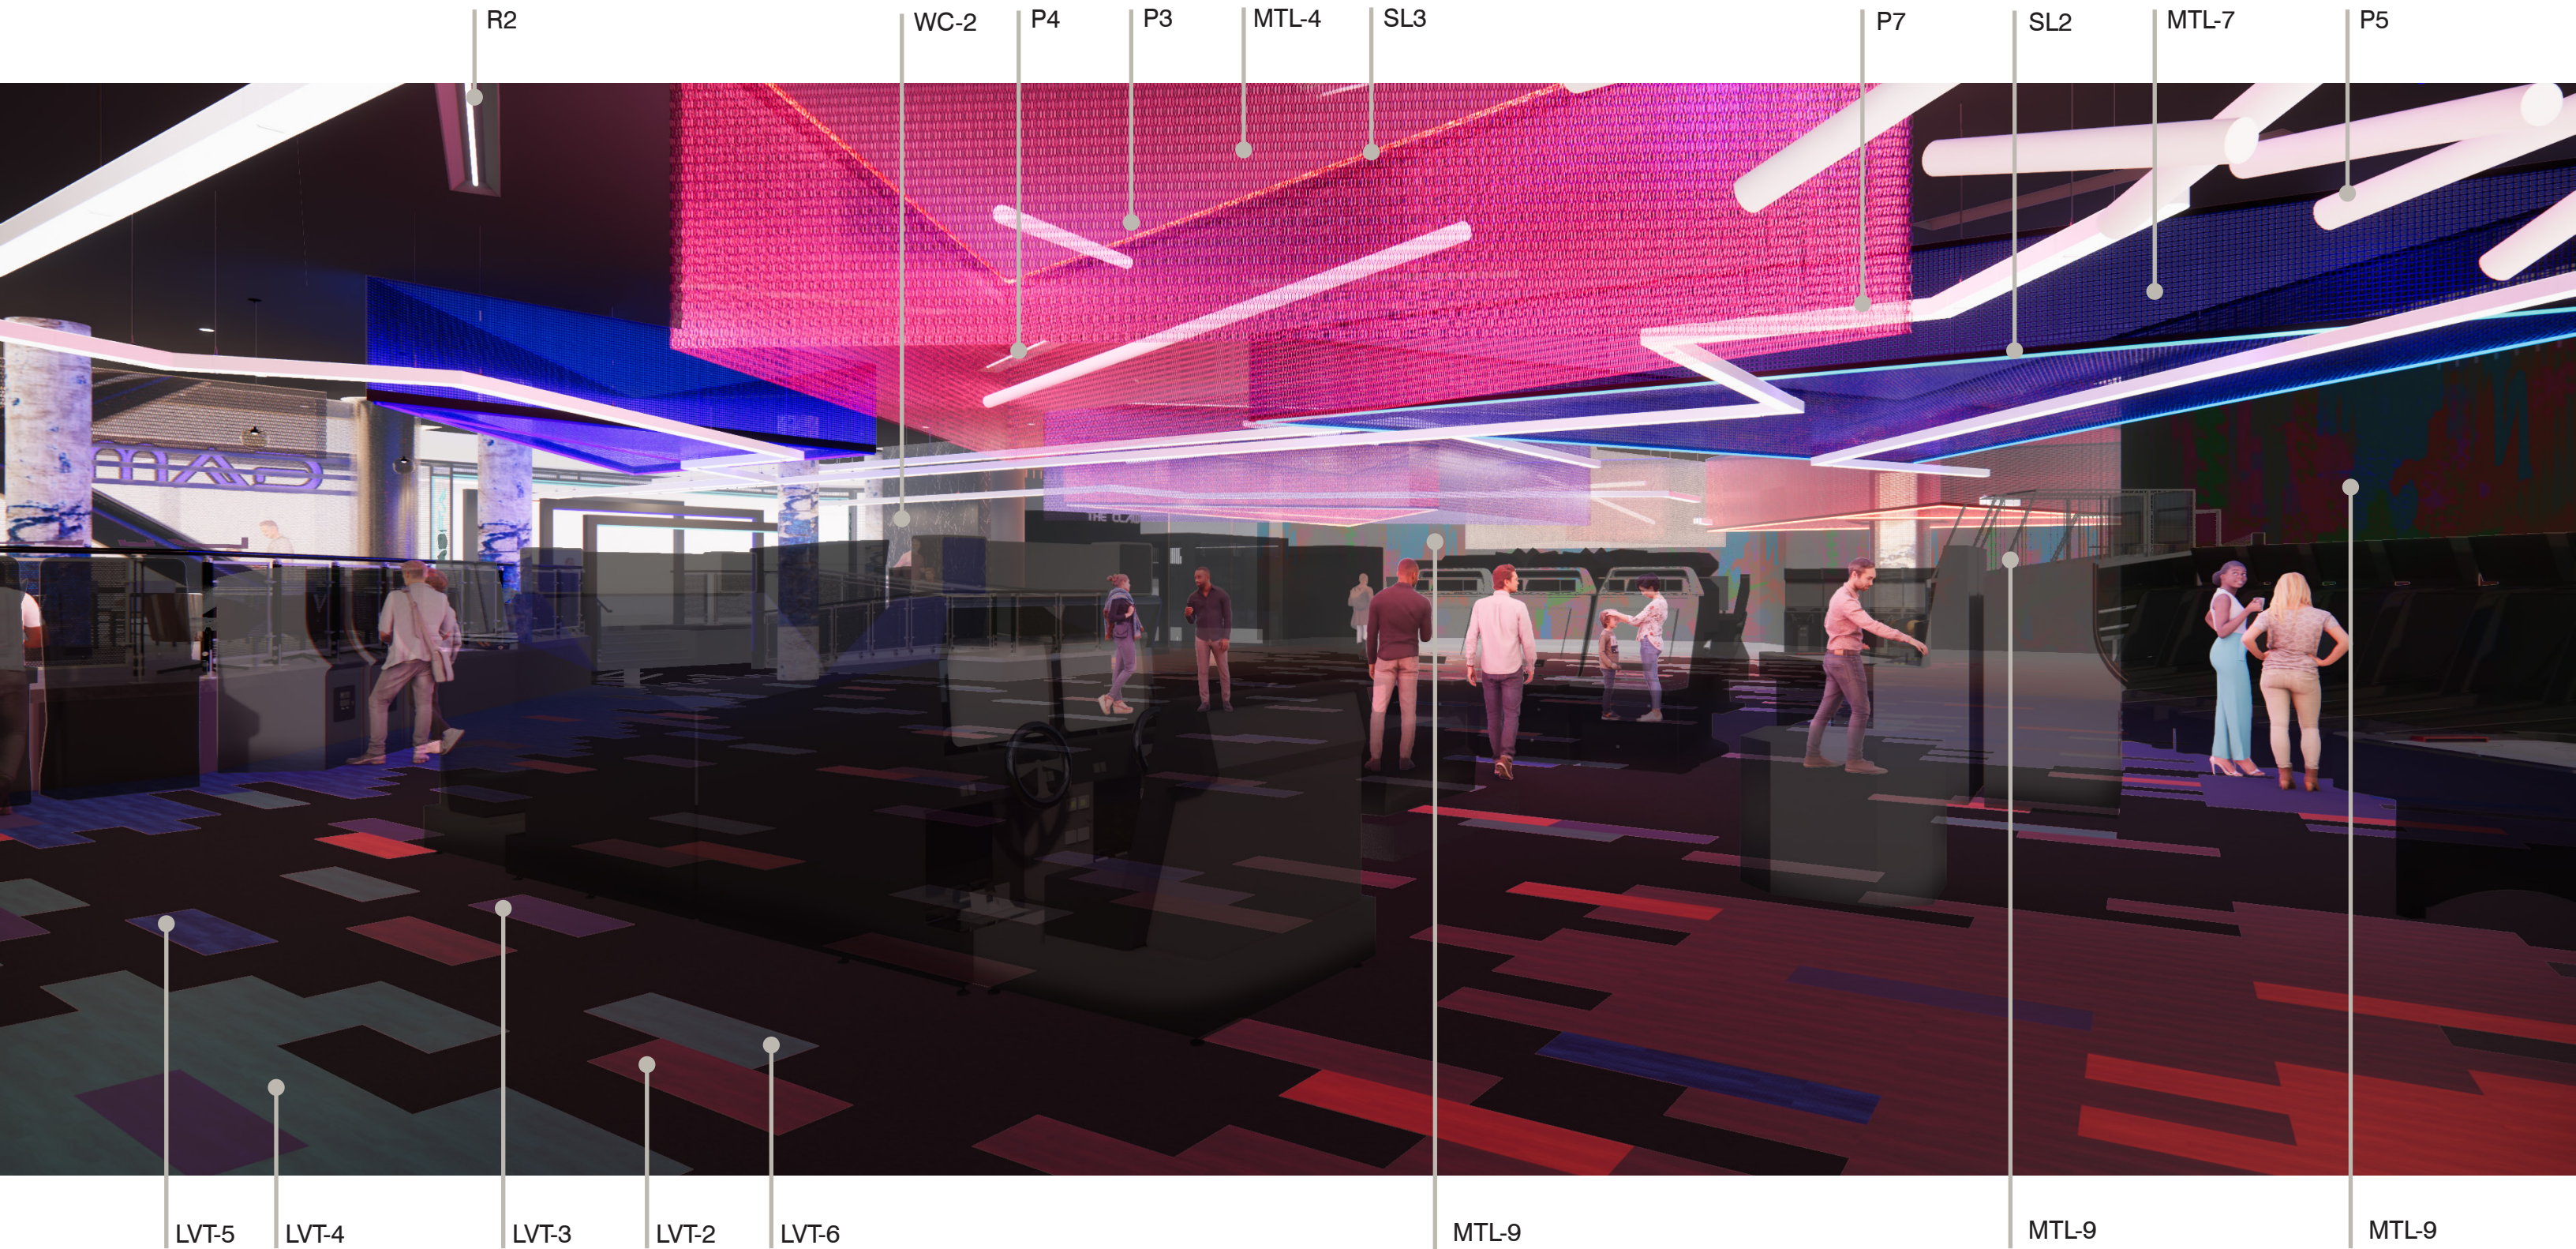

MTL-9
 GRAFFITI MURALS BY OWNER'S VENDOR, TO BE COORDINATED WITH ARIA DESIGN
 FOR APPROVALS